1/10/2013 9:57:51 AM \\GDOT-DSN1\GOPLOT\QCF\QGC.qcf rgraham M:\0004732 - SR 47 @ SR 223\2.03 DGNs\004732XS01A.prf

1/10/2013 Thu Jan 10 09:57:53 2013	\\gdot-dsn1\gocfg\resources\Gdot-2012.tbl	M:\0004732 - SR 47 @ SR 223\2.03 DGNs\004732XS01.DGN	STATE	PROJECT NUMBER	SHEET NO.	TOTAL SHEETS
rgraham			GA	STP00-0004-00(732)	101	243

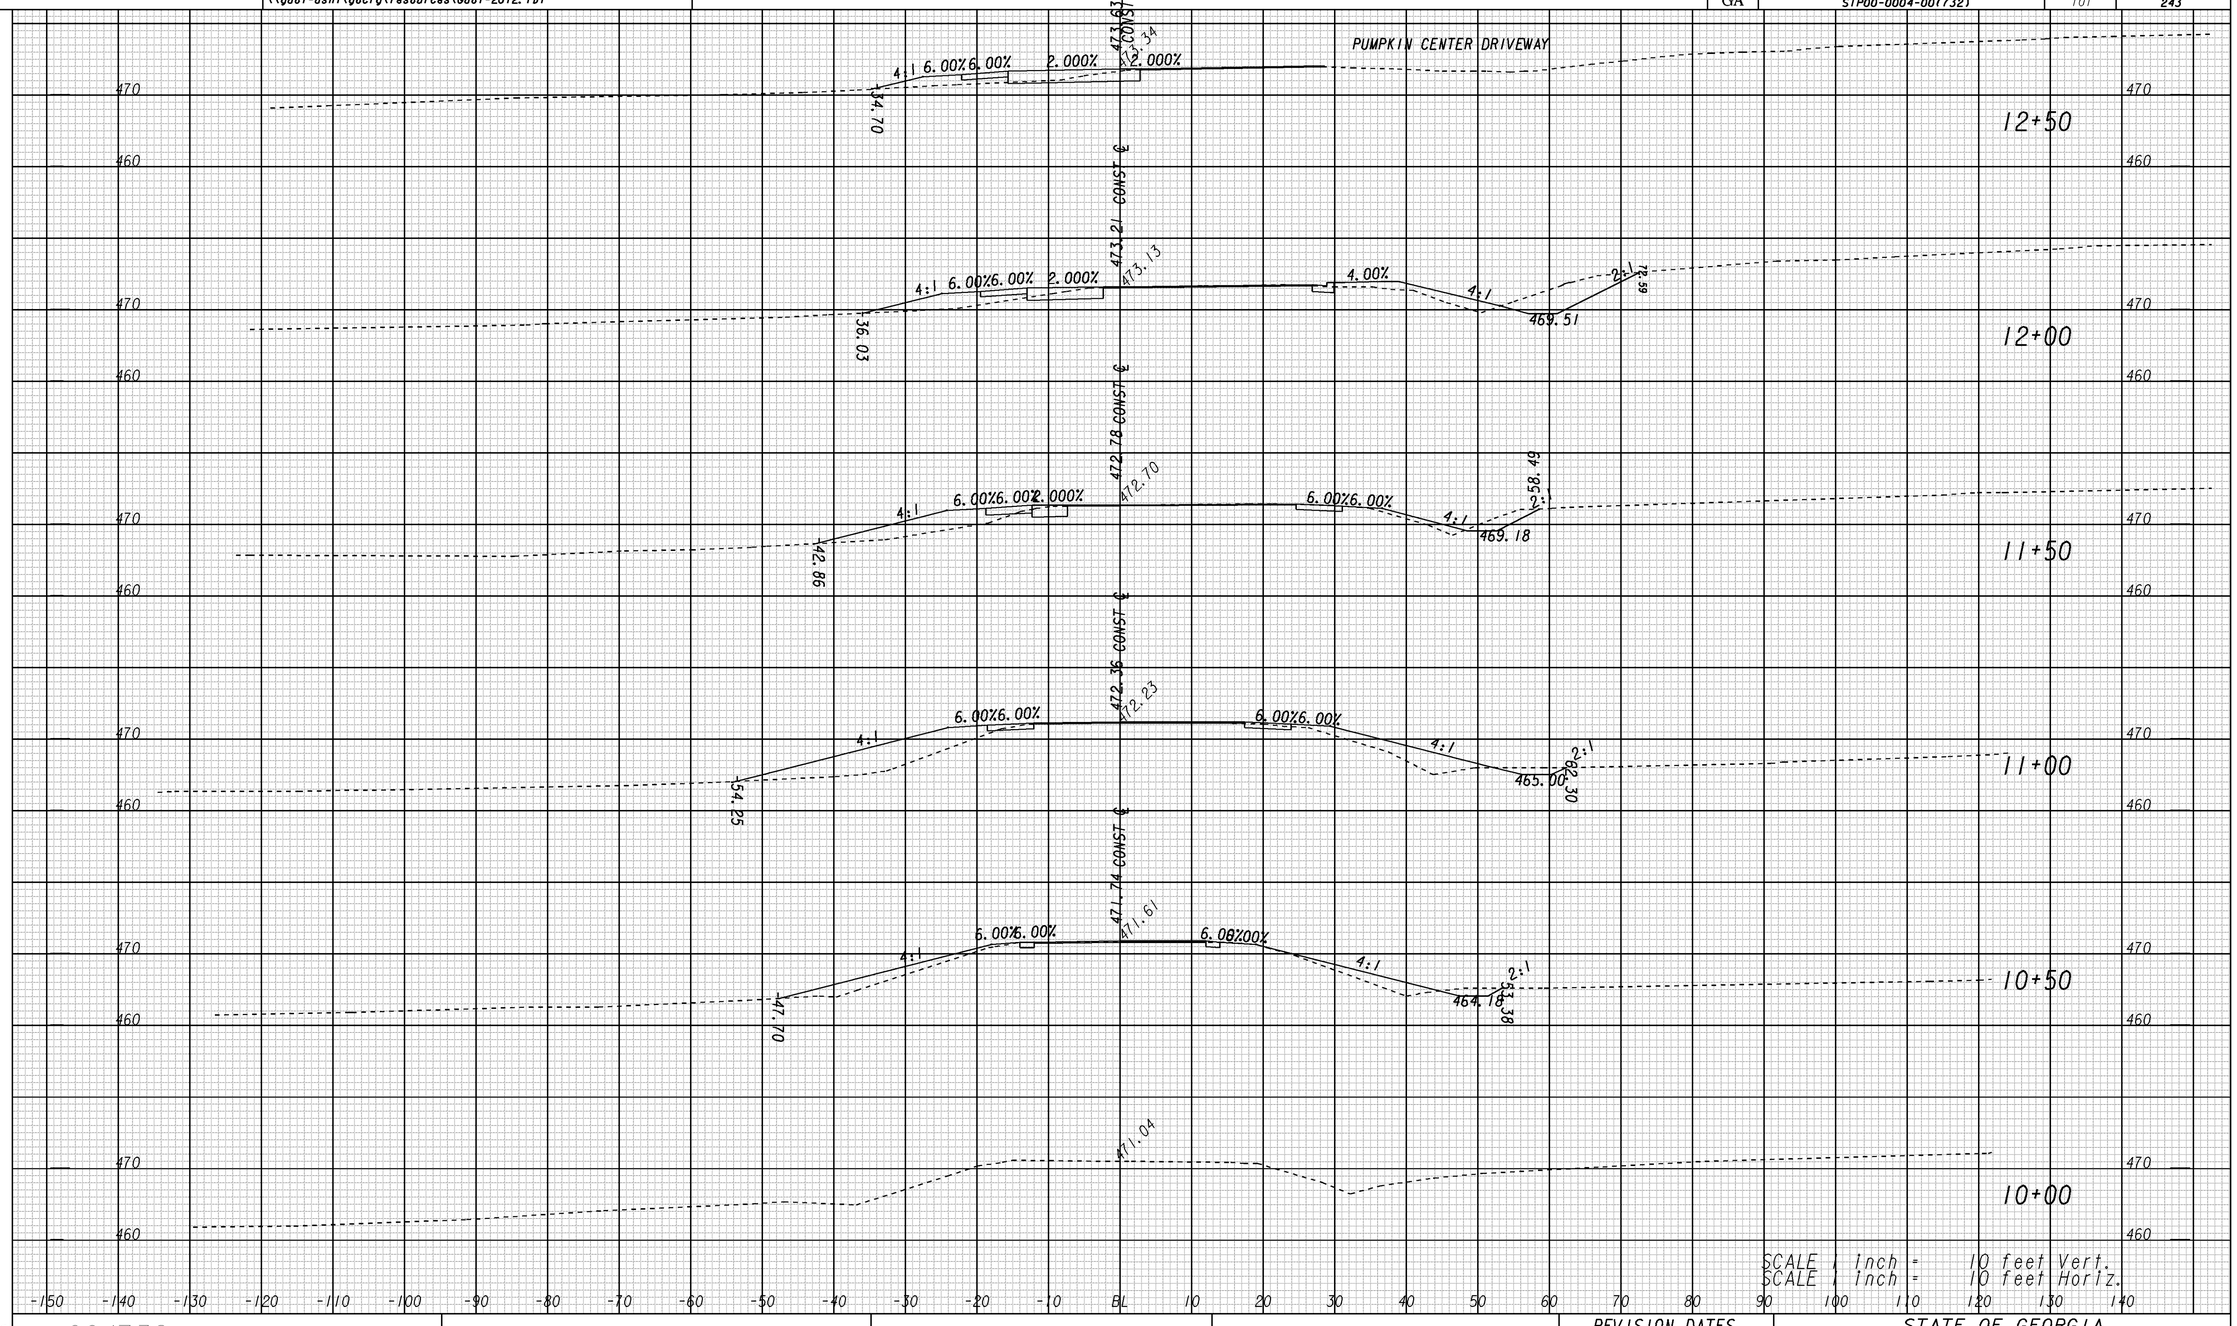

SCALE 1 inch = 10 feet Vert.
SCALE 1 inch = 10 feet Horiz.

004732

GEORGIA
DEPARTMENT OF TRANSPORTATION

REVISION DATES		

STATE OF GEORGIA
DEPARTMENT OF TRANSPORTATION
OFFICE: ROADWAY DESIGN
CROSS SECTIONS
SR 47/APPLING HARLEM RD

DRAWING No. 23-001

3/1/2007 SUNSEW

1/10/2013 9:57:51 AM \\GDOT-DSN1\GOPLOT\QCF\QGC.qcf rgraham M:\0004732 - SR 47 @ SR 223\2.03 DGNs\004732XS01A.prf