| 2/5/2013 Tue Feb 05 16:03:58 2013 rgraham | \\gdot-dsn1\gocfg\resources\Gdot-2012.tbl | M:\0004732 - SR 47 @ SR 223\2.03 DGNs\004732UT07.dgn | STATE | PROJECT NUMBER | SHEET NO. | TOTAL SHEETS |
|---|---|---|---|---|---|---|
| | | | GA | STP00-0004-00(732) | 118 | 243 |

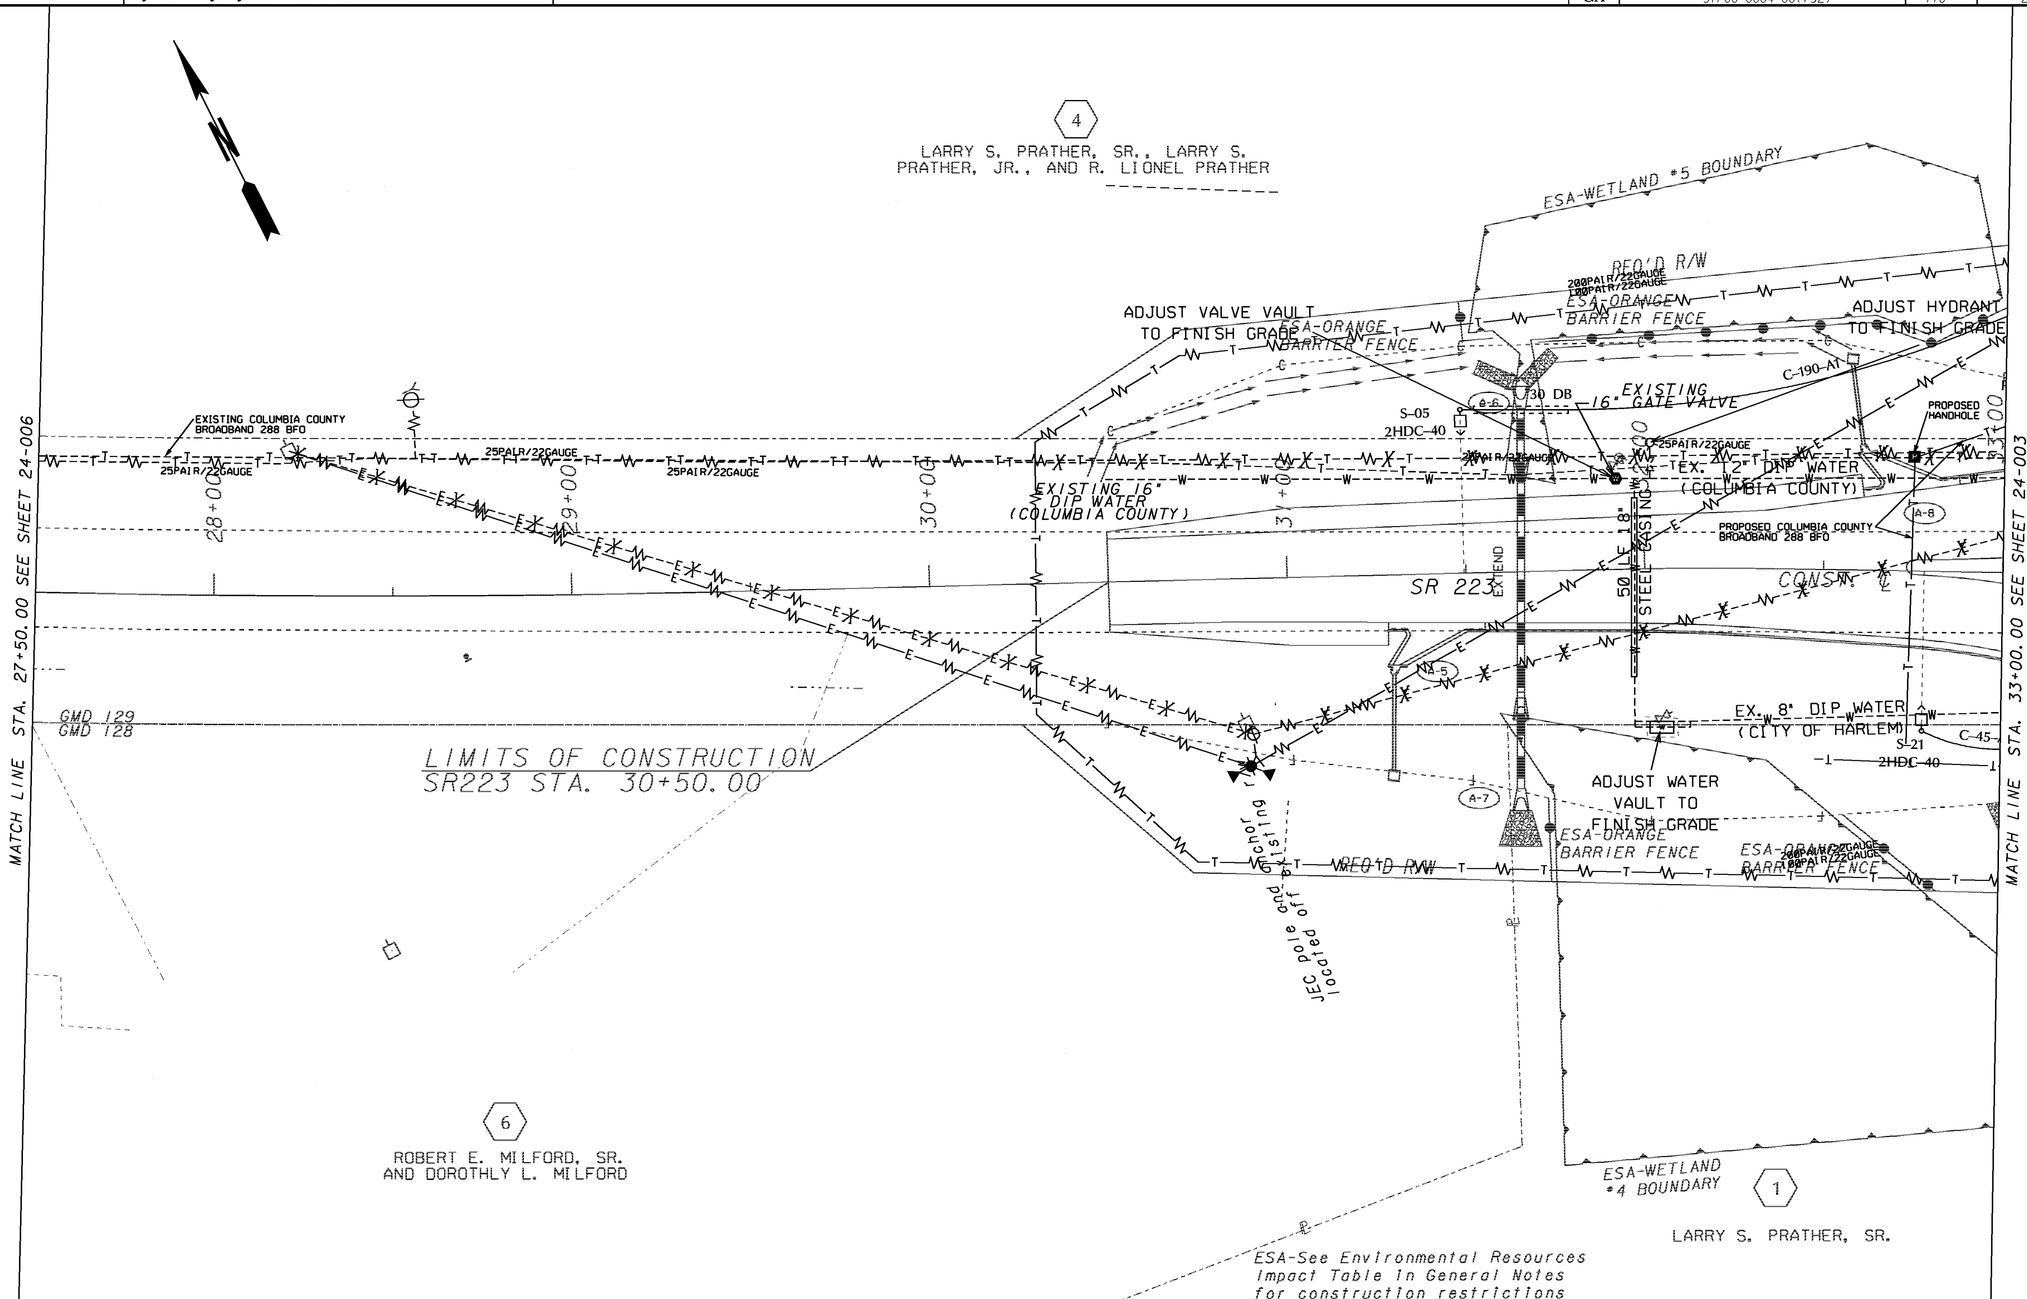


| | | |
|---|---|---|
| PROPERTY AND EXISTING R/W LINE | BEGIN LIMIT OF ACCESS | BLA |
| REQUIRED R/W LINE | END LIMIT OF ACCESS | ELA |
| CONSTRUCTION LIMITS | LIMIT OF ACCESS | |
| EASEMENT FOR CONSTR & MAINTENANCE OF SLOPES | REQ'D R/W & LIMIT OF ACCESS | |
| EASEMENT FOR CONSTR OF SLOPES | | |
| EASEMENT FOR CONSTR OF DRIVES | | |

**GEORGIA**
**DEPARTMENT OF TRANSPORTATION**

SCALE IN FEET
0 20 40 80

| REVISION DATES | | |
|---|---|---|
| 01/24/13 | | |

STATE OF GEORGIA
DEPARTMENT OF TRANSPORTATION
OFFICE: ROADWAY DESIGN

# UTILITY PLANS

SR47 @ SR223 INTERSECTION IMPROVEMENT

DRAWING NO. 24-007

3/1/2007 GPLN