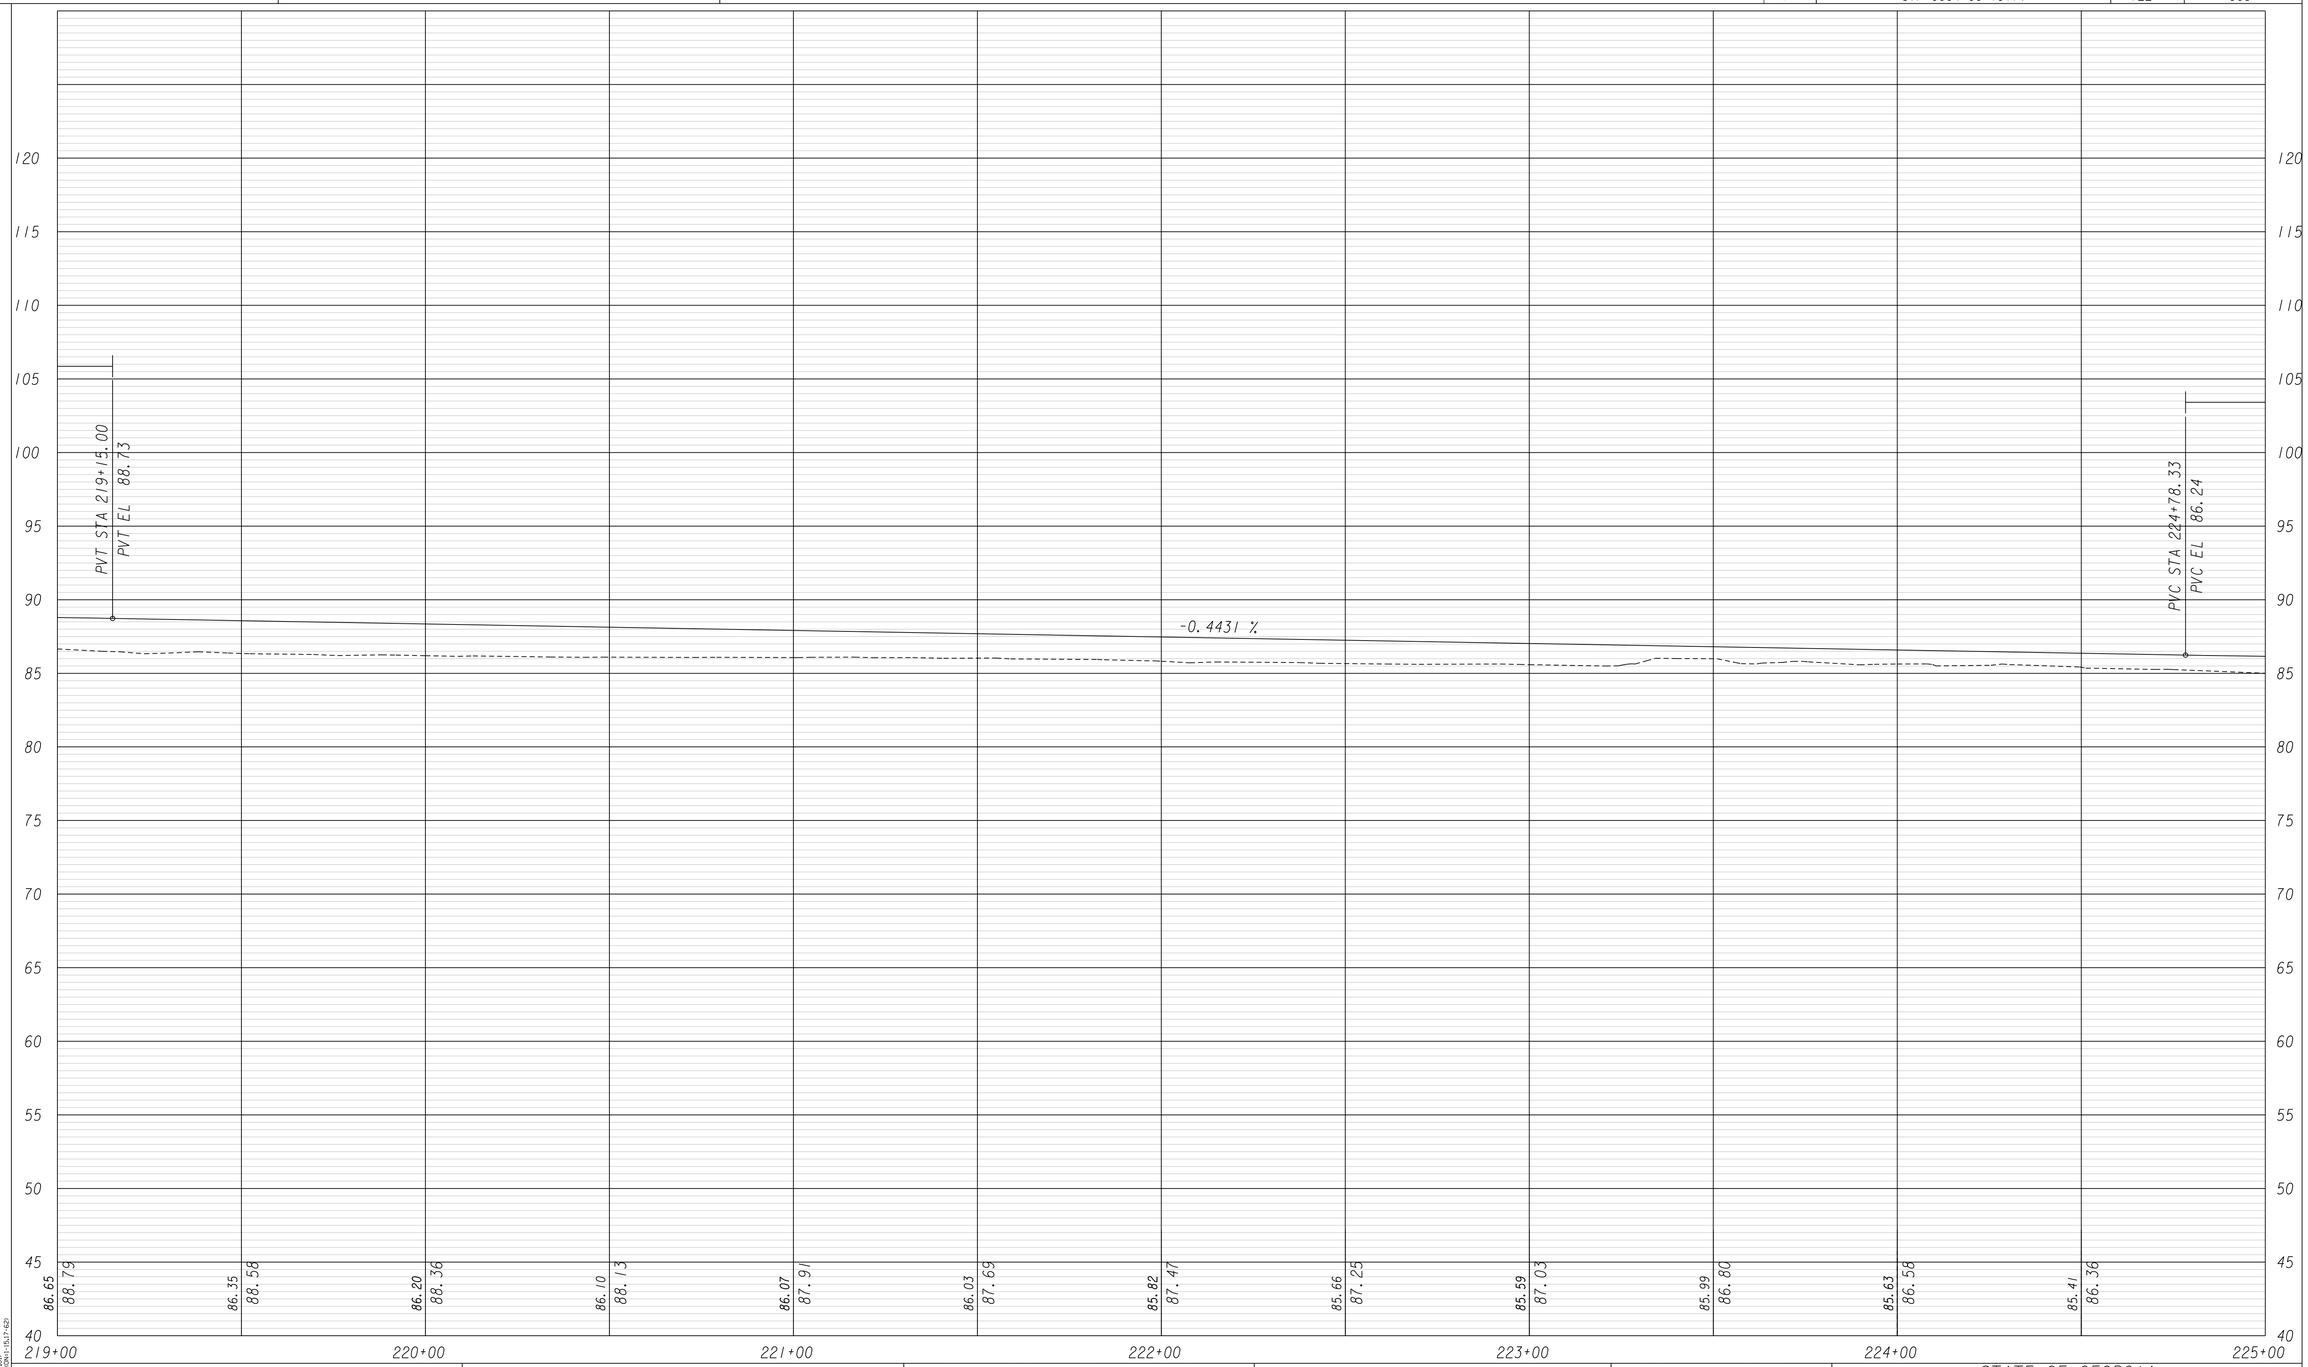


THOMAS & HUTTON ENGINEERING CO.
50 PARK OF COMMERCE WAY
P.O. BOX 2727
SAVANNAH, GA 31402
PHONE: (912) 234-5300
FAX: (912) 234-2950
WWW.THOMAS-HUTTON.COM
GEORGIA - SAVANNAH, BRUNSWICK
SOUTH CAROLINA - CHARLESTON, MYRTLE BEACH
NORTH CAROLINA - WILMINGTON

SCALE IN FEET
0 20 40 80

REVISION DATES

STATE OF GEORGIA
DEPARTMENT OF TRANSPORTATION
OFFICE: PROGRAM DELIVERY
MAINLINE PROFILE
S.R. 119 Liberty Co.
DRAWING No. 15-021

3/1/2007 G20EDG