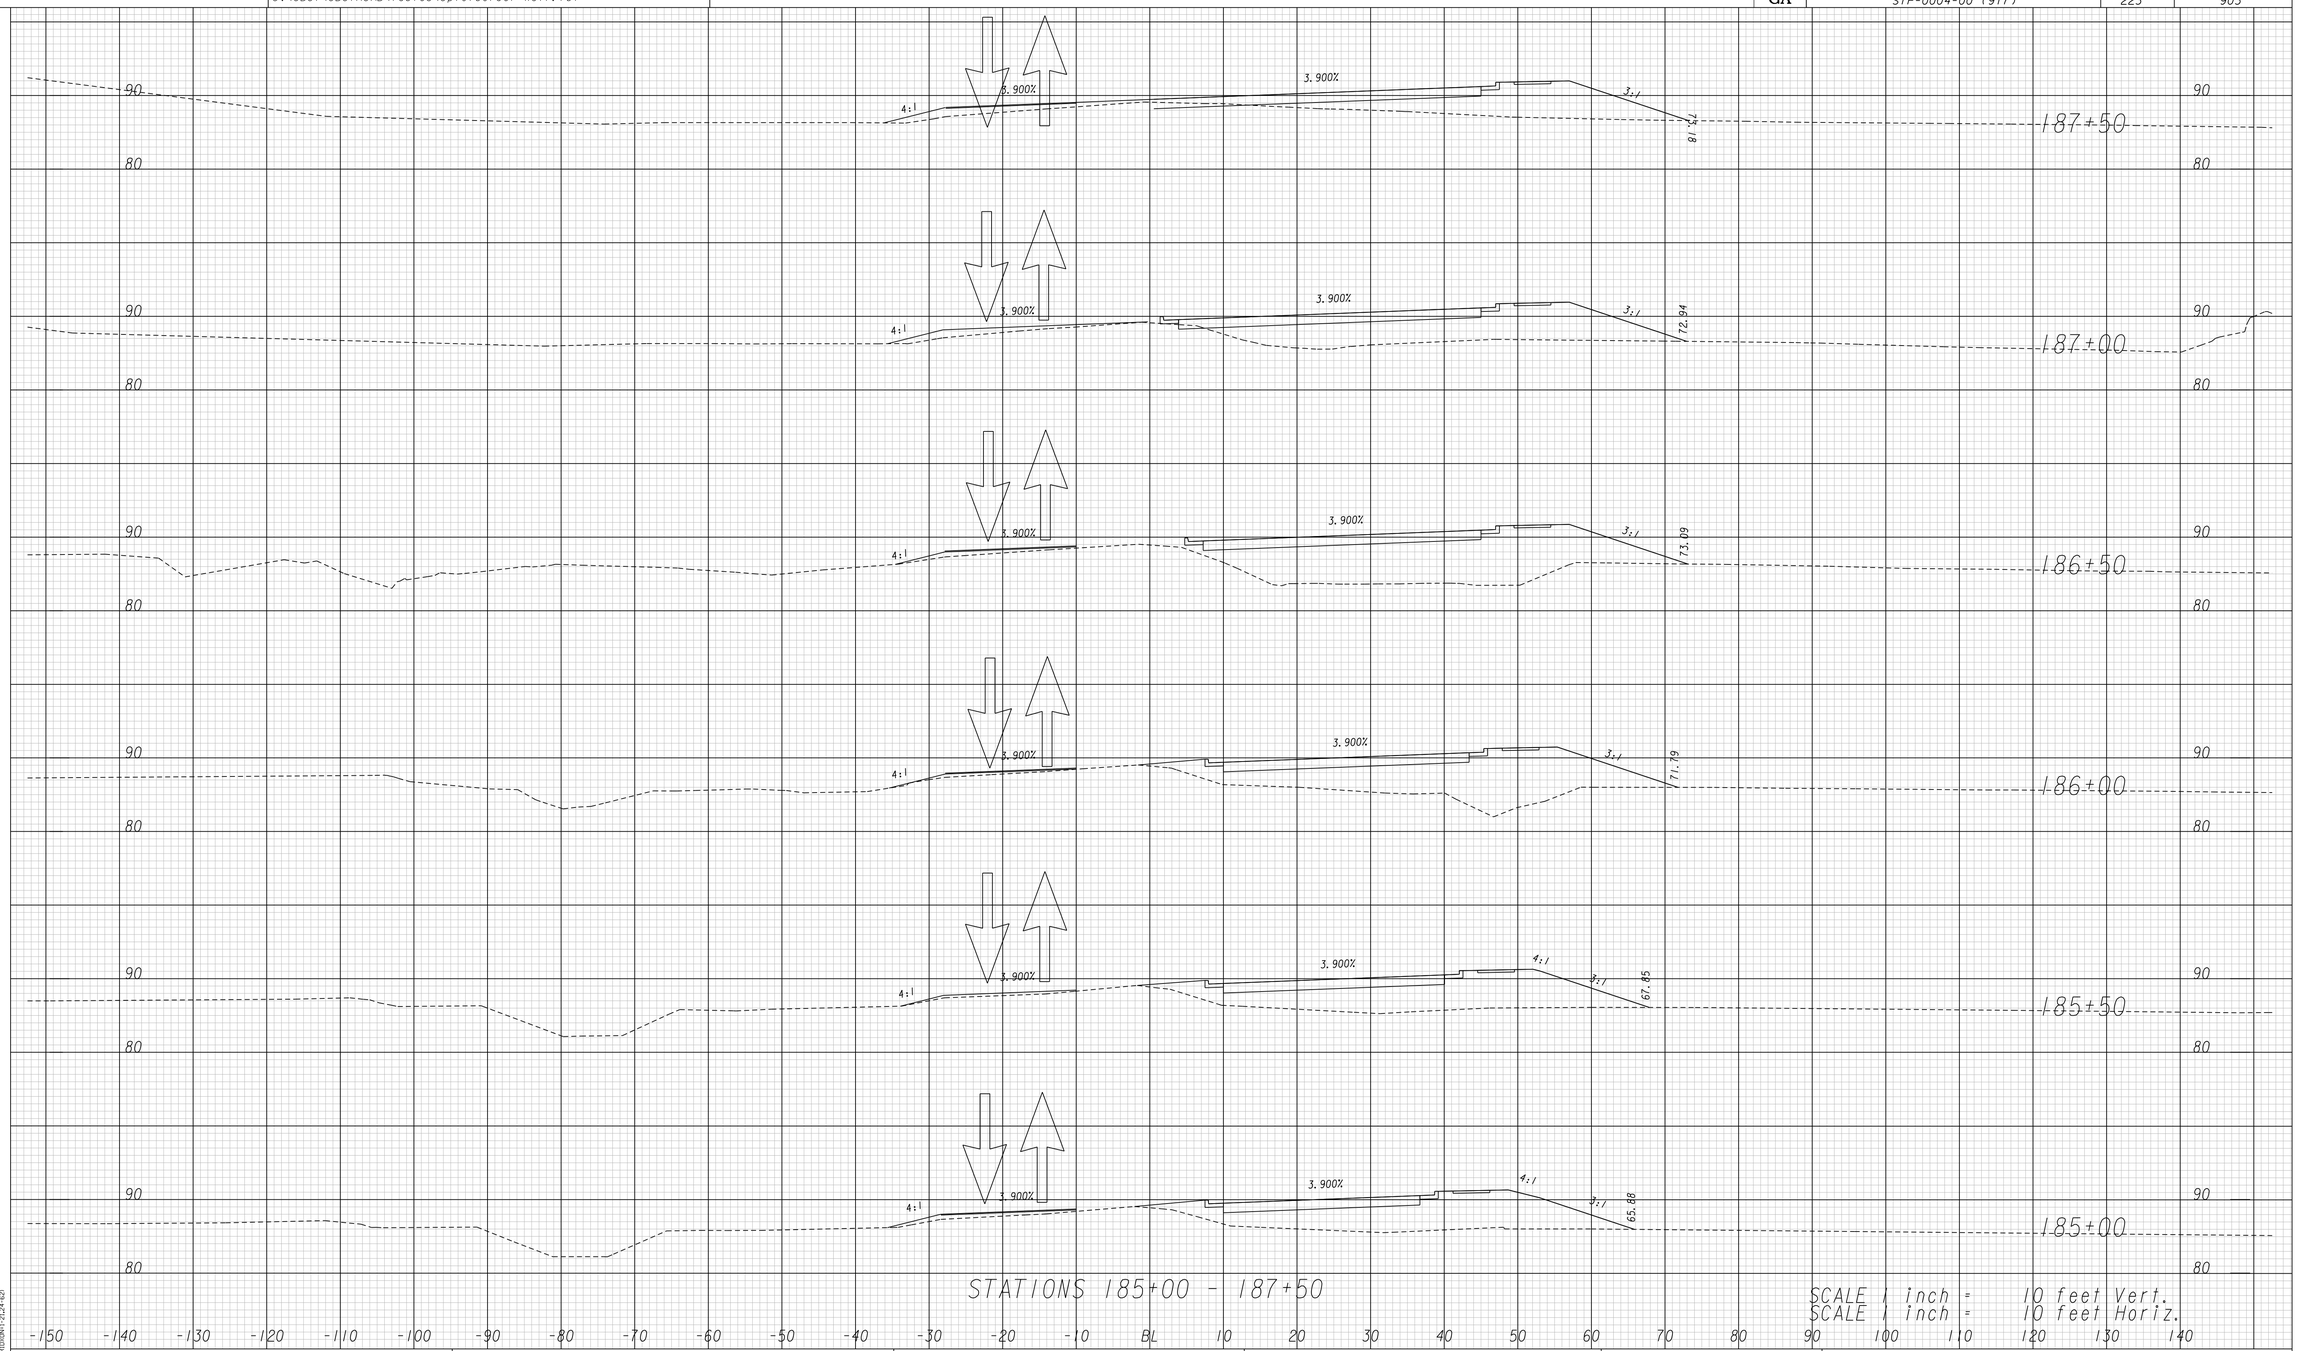

STATIONS 185+00 - 187+50

SCALE 1 inch = 10 feet Vert.
SCALE 1 inch = 10 feet Horiz.

THOMAS & HUTTON ENGINEERING CO.
50 PARK OF COMMERCE WAY
P.O. BOX 2727
SAVANNAH, GA 31402
PHONE: (912) 234-5300
FAX: (912) 234-2950
WWW.THOMAS-HUTTON.COM
GEORGIA - SAVANNAH, BRUNSWICK
SOUTH CAROLINA - CHARLESTON, MYRTLE BEACH
NORTH CAROLINA - WILMINGTON

SCALE IN FEET
0 10 20 40

REVISION DATES

STATE OF GEORGIA
DEPARTMENT OF TRANSPORTATION
OFFICE: PROGRAM DELIVERY

CROSS SECTIONS
CONSTRUCTION STAGING
STAGE 1
S.R. 119 Liberty Co.

DRAWING No. 19-073

3/1/2007 SUXSEW