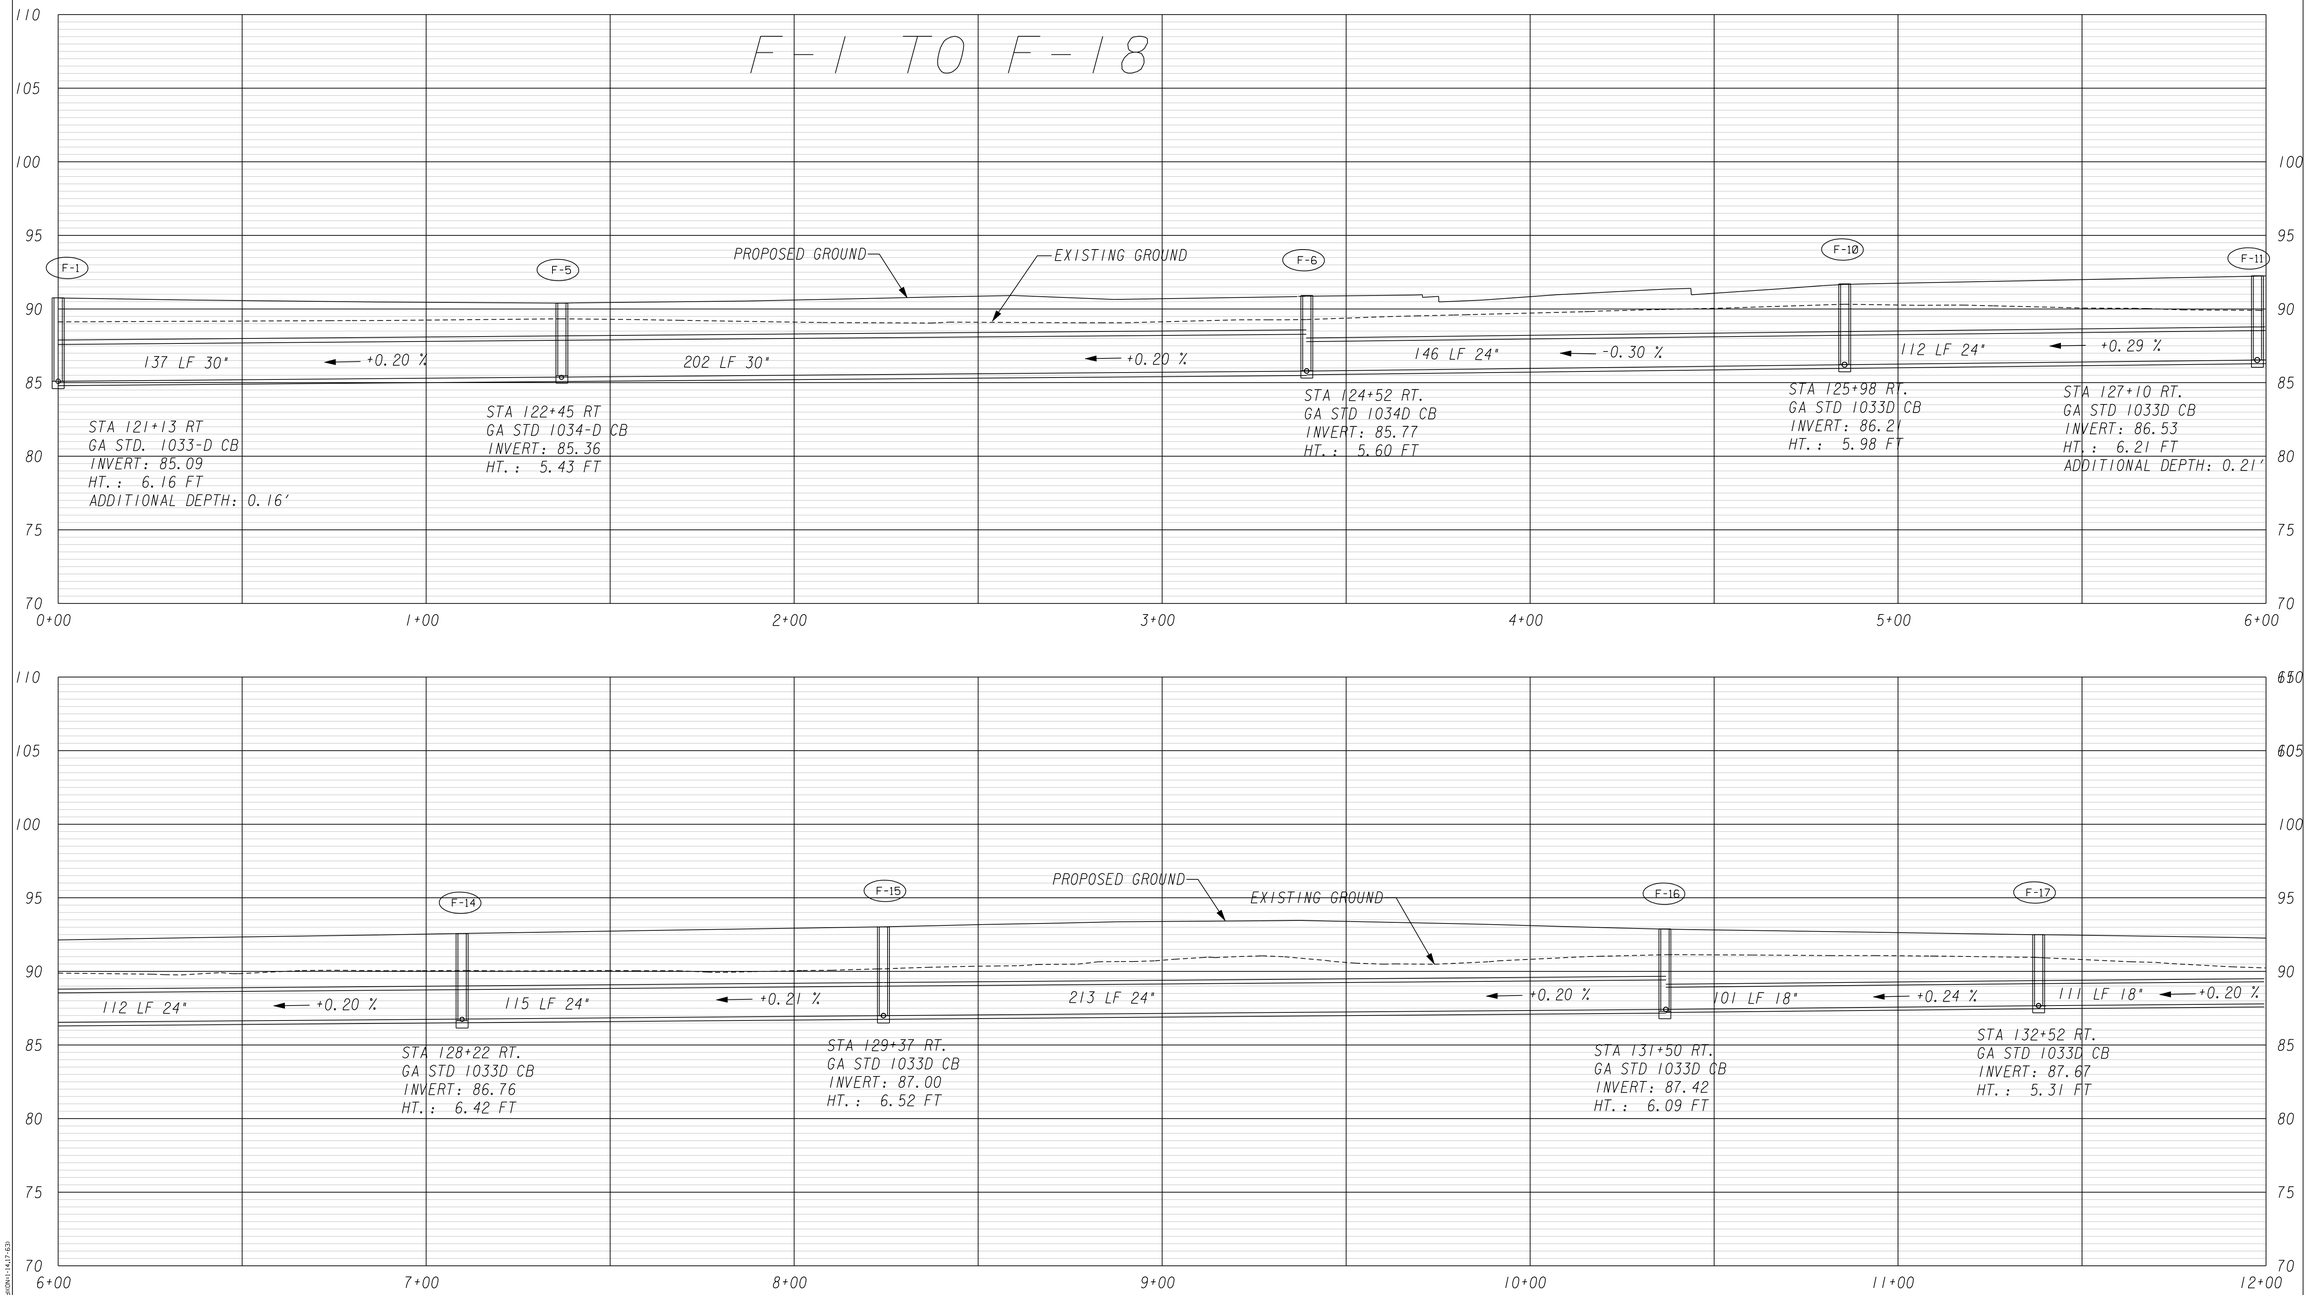

THOMAS & HUTTON ENGINEERING CO.

50 PARK OF COMMERCE WAY
P.O. BOX 2727
SAVANNAH, GA 31402
PHONE: (912) 234-5300
FAX: (912) 234-2950
WWW.THOMAS-HUTTON.COM

GEORGIA - SAVANNAH, BRUNSWICK
SOUTH CAROLINA - CHARLESTON, MYRTLE BEACH
NORTH CAROLINA - WILMINGTON

SCALE IN FEET
0 20 40 80

REVISION DATES

STATE OF GEORGIA
DEPARTMENT OF TRANSPORTATION
OFFICE: PROGRAM DELIVERY

DRAINAGE PROFILE

S.R. 119 Liberty Co.

DRAWING No. 22-005

3/1/2007 GR220E

REF:7844
ss(17490\DGN\004917\Ja-dgn(ON=1-63)
ss(17490\DGN\004917\Ja-dgn(ON=1-63)
ss(17490\DGN\004917\GR2.ECOR(ON=1-62,3-5-6)
ss(17490\DGN\004917\GR2.ECOR\DRAIN PROF\dgn\dr(ON=1-14,17-63)