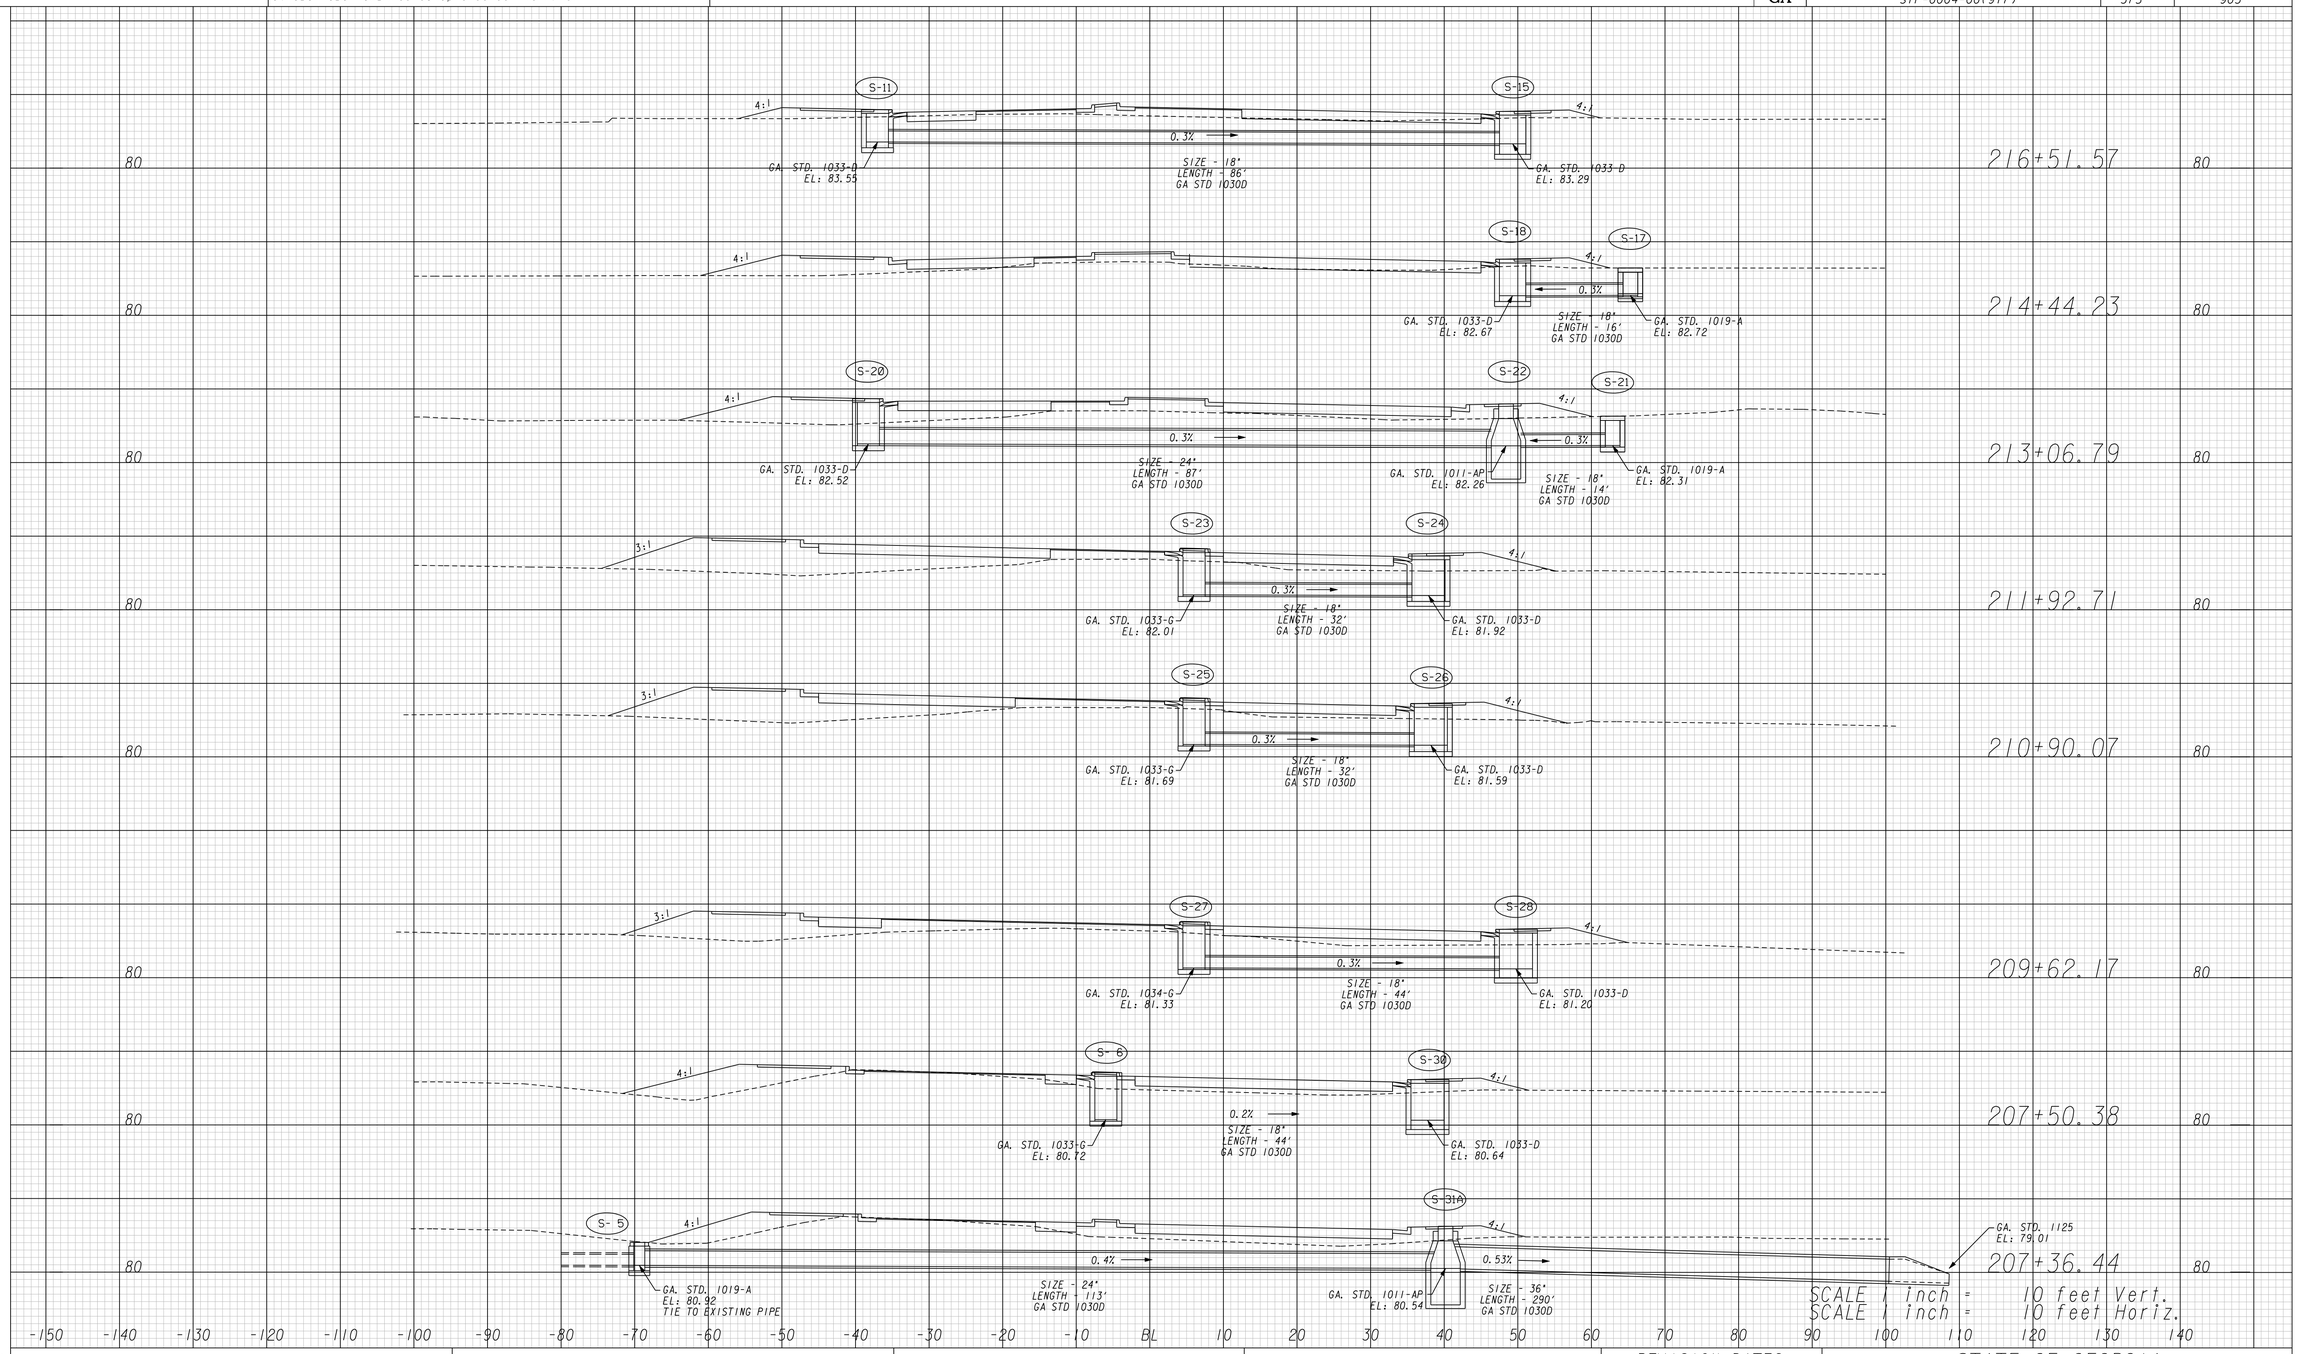

THOMAS & HUTTON ENGINEERING CO.

50 PARK OF COMMERCE WAY
P.O. BOX 2727
SAVANNAH, GA 31402
PHONE: (912) 234-5300
FAX: (912) 234-2950
WWW.THOMAS-HUTTON.COM

GEORGIA · SAVANNAH, BRUNSWICK
SOUTH CAROLINA · CHARLESTON, MYRTLE BEACH
NORTH CAROLINA · WILMINGTON

SCALE IN FEET
0 10 20 40

REVISION DATES

STATE OF GEORGIA
DEPARTMENT OF TRANSPORTATION
OFFICE: PROGRAM DELIVERY

DRAINAGE CROSS SECTIONS

S.R. 119 Liberty Co.

DRAWING No. 22-030

3/1/2007 SUXSEW

q:\17490\DGN\004917\Xsec-dtm-sdg-dr01DTM01-1-R2&2L2-3-63
q:\17490\DGN\004917\Xsec-dtm-sdg-dr01dgn(ON=1-63)