2/25/2014 1:35:05 PM Plot file q:\17490\DGN\004917\004917XS01.dgn(ON=1-63))
USER:vba C:\GDOT\GDOTROAD\tables\Gplotborder-half.tbl

STATE	PROJECT NUMBER	SHEET NO.	TOTAL SHEETS
GA	STP-0004-00 (917)	403	903

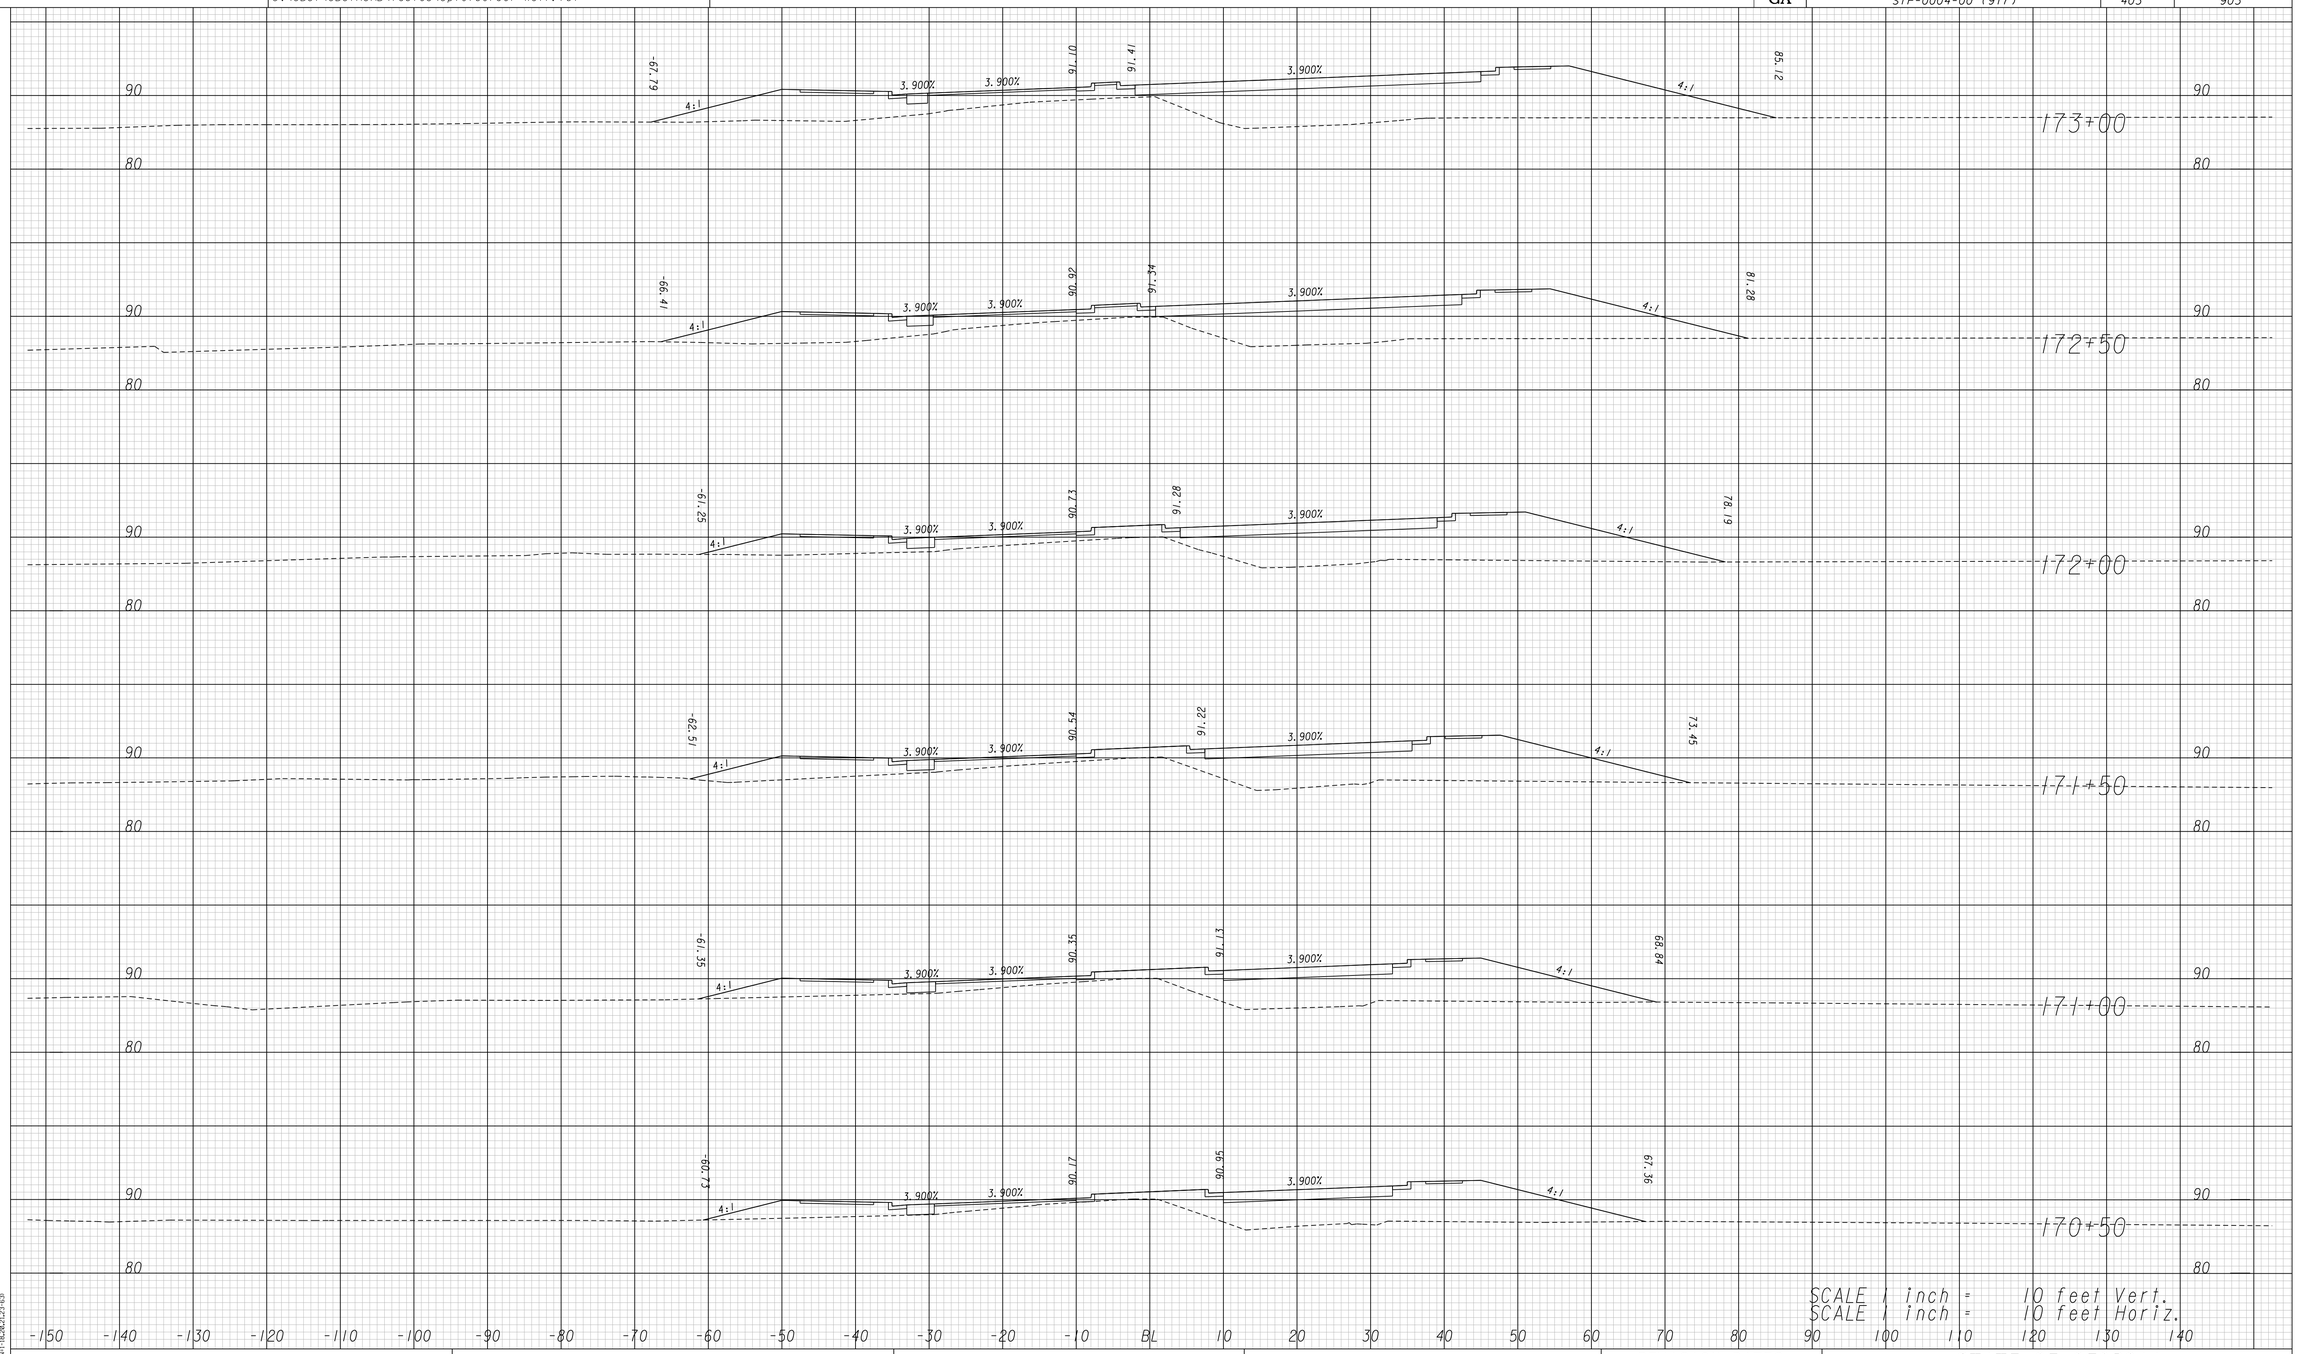

THOMAS & HUTTON ENGINEERING CO.
50 PARK OF COMMERCE WAY
P.O. BOX 2727
SAVANNAH, GA 31402
PHONE: (912) 234-5300
FAX: (912) 234-2950
WWW.THOMAS-HUTTON.COM
GEORGIA - SAVANNAH, BRUNSWICK
SOUTH CAROLINA - CHARLESTON, MYRTLE BEACH
NORTH CAROLINA - WILMINGTON

SCALE IN FEET
0 10 20 40

REVISION DATES

STATE OF GEORGIA
DEPARTMENT OF TRANSPORTATION
OFFICE: PROGRAM DELIVERY
CROSS SECTIONS

S.R. 119 Liberty Co.

DRAWING No. 23-025

3/1/2007 SUXSEW