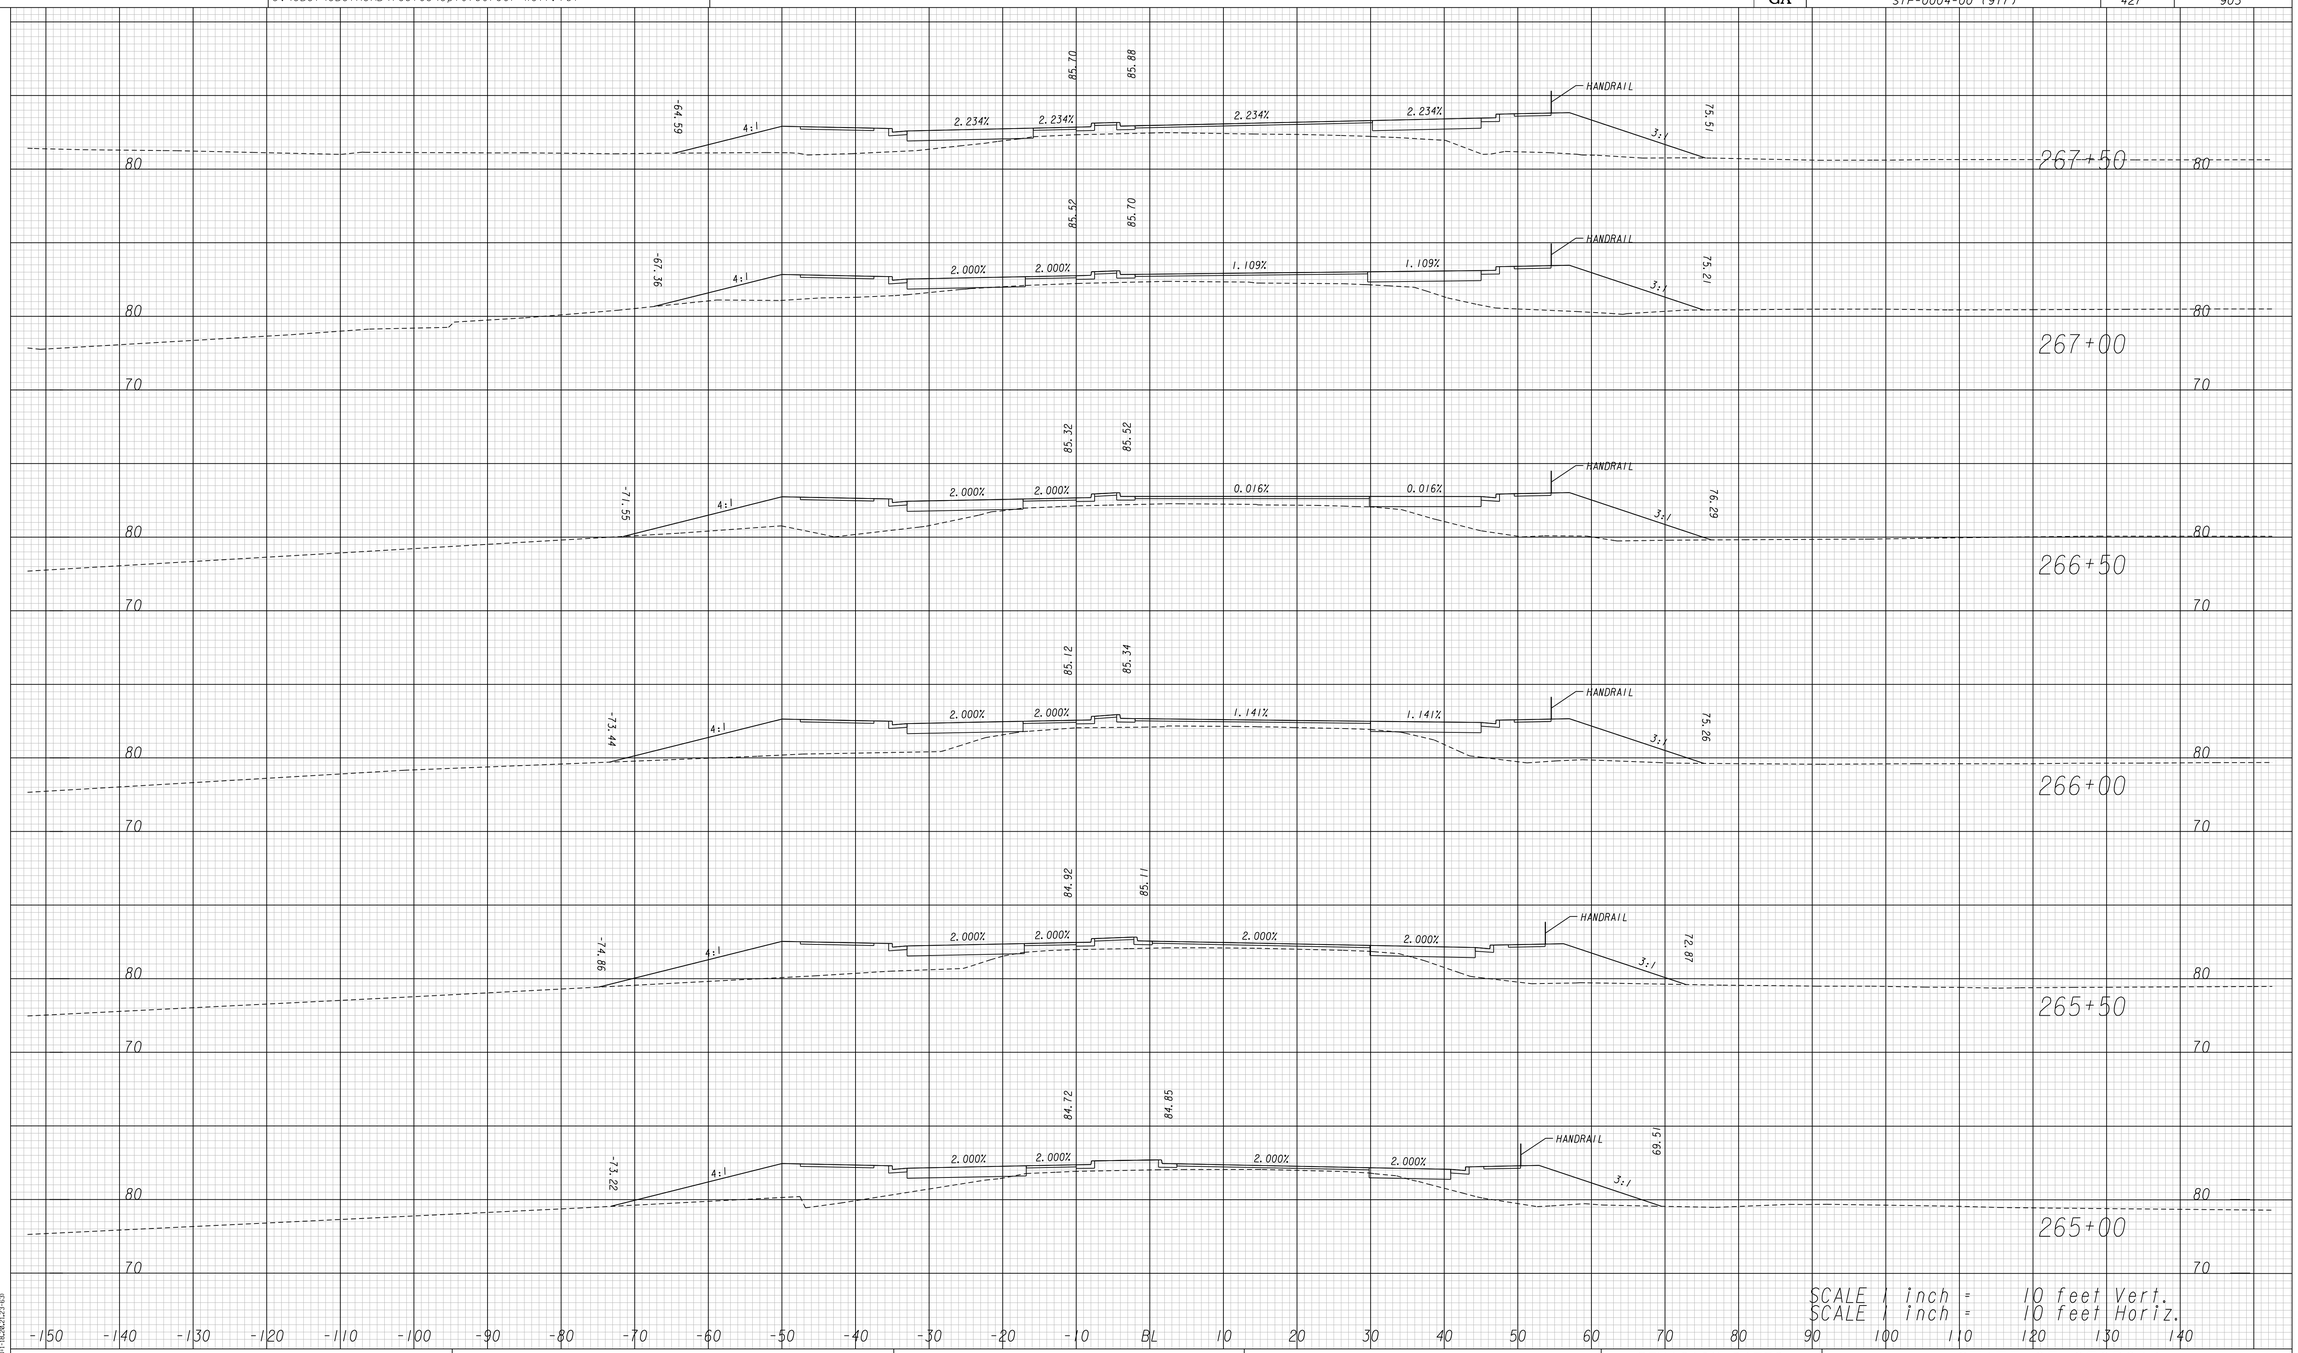

THOMAS & HUTTON ENGINEERING CO.

50 PARK OF COMMERCE WAY
P.O. BOX 2727
SAVANNAH, GA 31402
PHONE: (912) 234-5300
FAX: (912) 234-2950
WWW.THOMAS-HUTTON.COM

GEORGIA - SAVANNAH, BRUNSWICK
SOUTH CAROLINA - CHARLESTON, MYRTLE BEACH
NORTH CAROLINA - WILMINGTON

SCALE IN FEET
0 10 20 40

REVISION DATES		

STATE OF GEORGIA
DEPARTMENT OF TRANSPORTATION

OFFICE: PROGRAM DELIVERY

CROSS SECTIONS

S.R. 119 Liberty Co.

DRAWING No. 23-049

3/1/2007 SUXSEW

c:\PLAN\Sheet\Scripts\ms-eds-plot-ON(1-18,20,21,23-63)
q:\17490\DGN\004917\004917XS01.dgn(ON=1-18,20,21,23-63)