STATE	PROJECT NUMBER	SHEET NO.	TOTAL SHEETS
GA.	STP-0005-00(293)	5	5

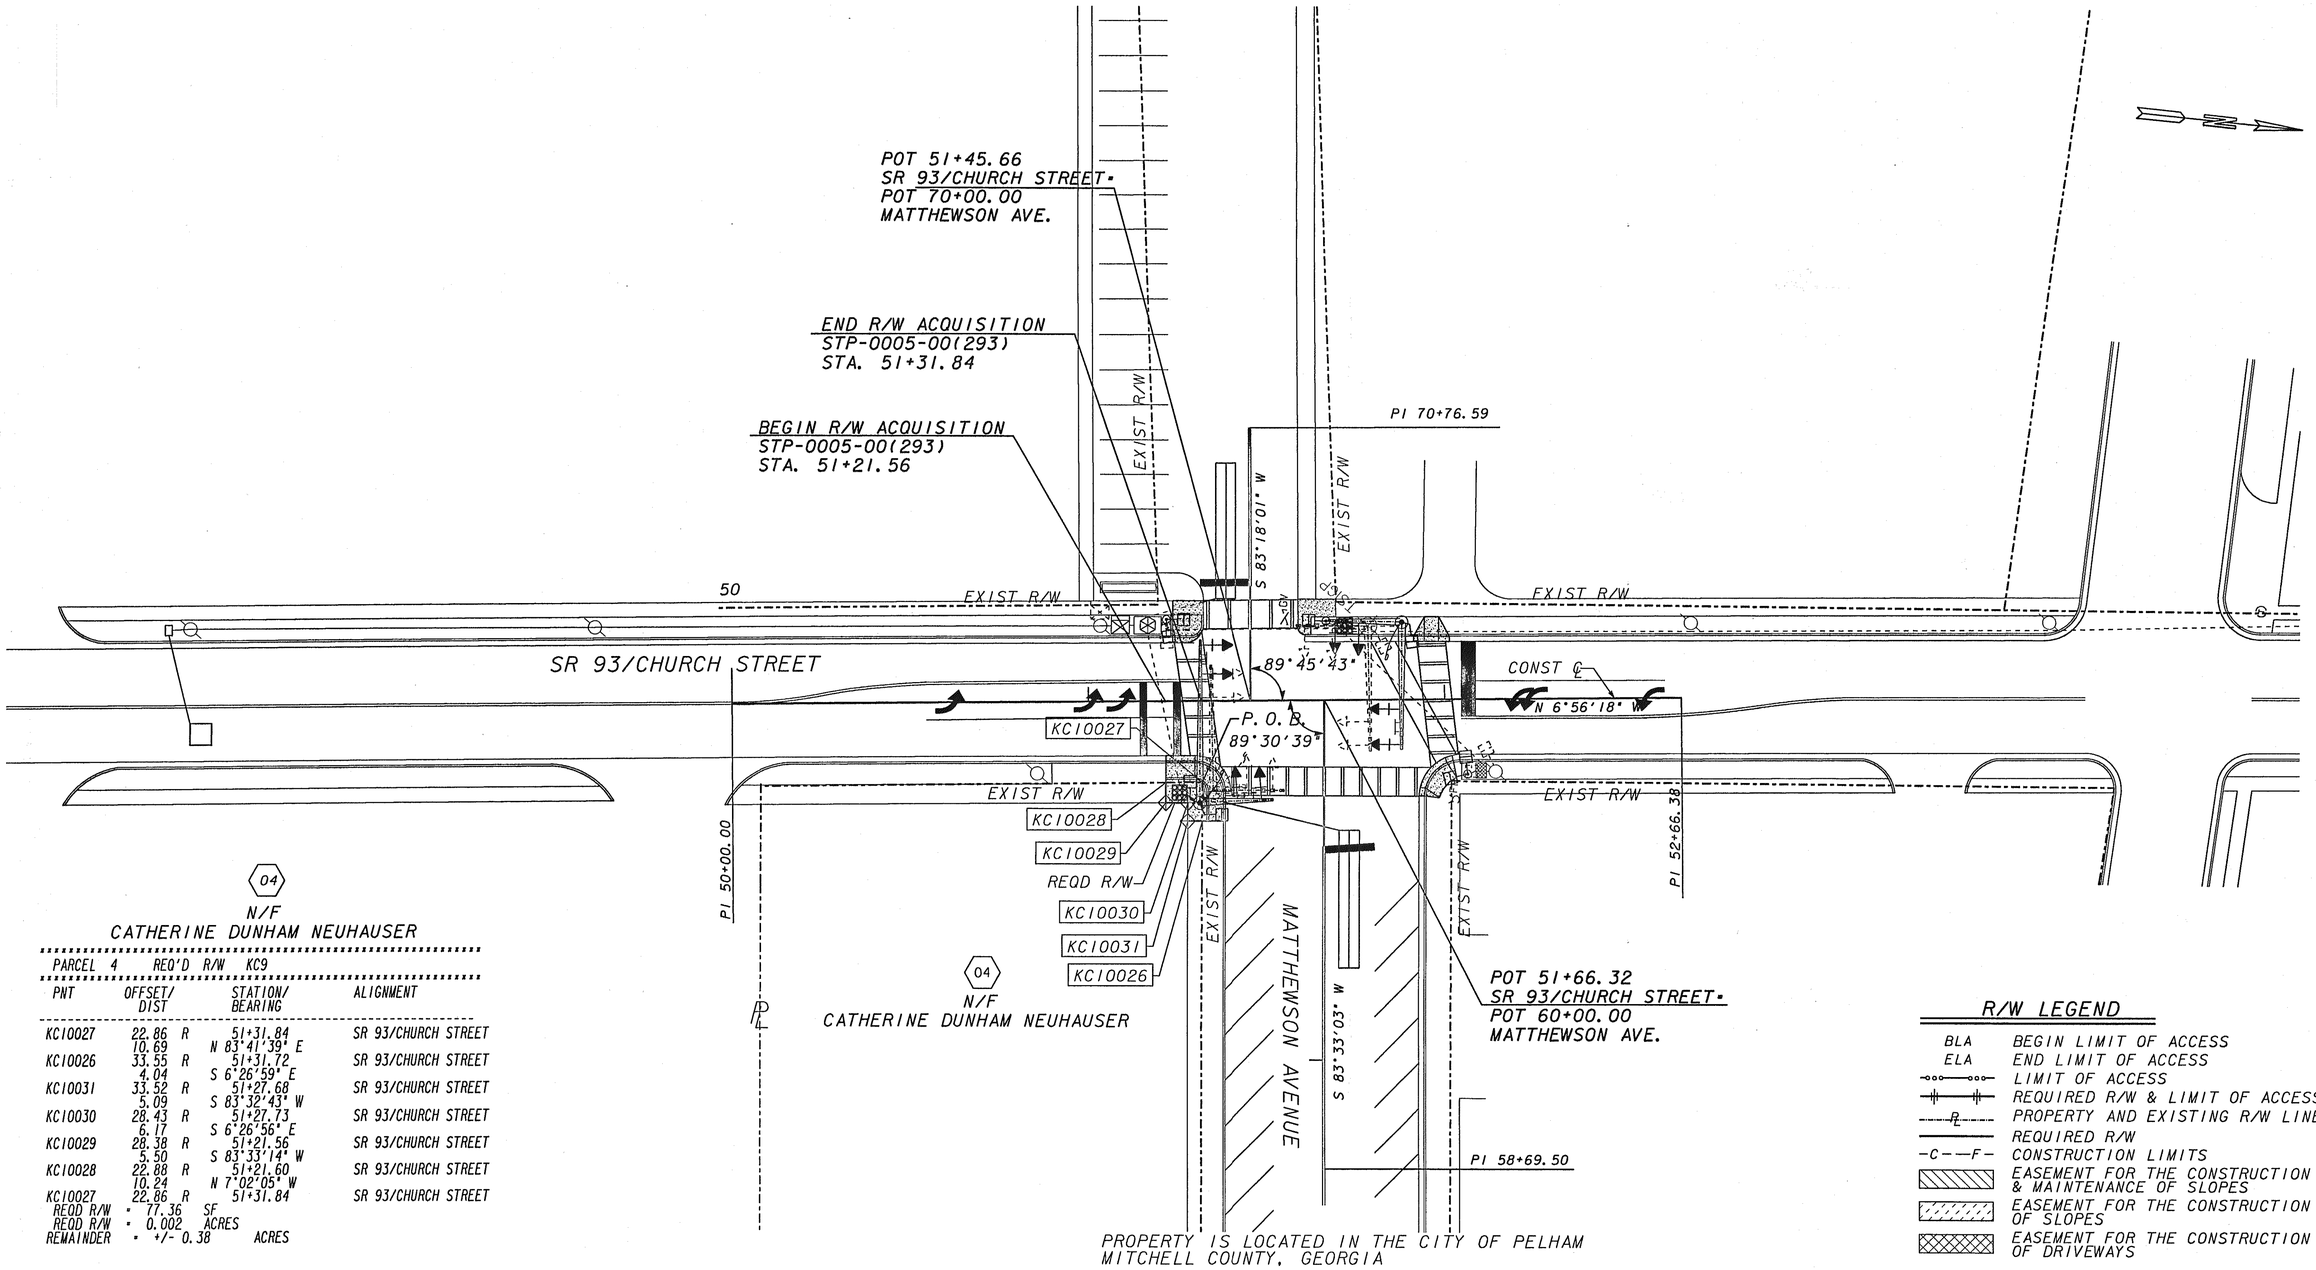

04

N/F
CATHERINE DUNHAM NEUHAUSER

PARCEL 4 REQ'D R/W KC9

PNT	OFFSET/ DIST		STATION/ BEARING	ALIGNMENT
KC10027	22.86	R	51+31.84	SR 93/CHURCH STREET
	10.69		N 83°41'39" E	
KC10026	33.55	R	51+31.72	SR 93/CHURCH STREET
	4.04		S 6°26'59" E	
KC10031	33.52	R	51+27.68	SR 93/CHURCH STREET
	5.09		S 83°32'43" W	
KC10030	28.43	R	51+27.73	SR 93/CHURCH STREET
	6.17		S 6°26'56" E	
KC10029	28.38	R	51+21.56	SR 93/CHURCH STREET
	5.50		S 83°33'14" W	
KC10028	22.88	R	51+21.60	SR 93/CHURCH STREET
	10.24		N 7°02'05" W	
KC10027	22.86	R	51+31.84	SR 93/CHURCH STREET

REQD R/W = 77.36 SF
REQD R/W = 0.002 ACRES
REMAINDER = +/- 0.38 ACRES

R/W LEGEND

BLA	BEGIN LIMIT OF ACCESS
ELA	END LIMIT OF ACCESS
	LIMIT OF ACCESS
	REQUIRED R/W & LIMIT OF ACCESS
	PROPERTY AND EXISTING R/W LINE
	REQUIRED R/W
-C--F-	CONSTRUCTION LIMITS
	EASEMENT FOR THE CONSTRUCTION & MAINTENANCE OF SLOPES
	EASEMENT FOR THE CONSTRUCTION OF SLOPES
	EASEMENT FOR THE CONSTRUCTION OF DRIVEWAYS

Wolverton & Associates INCORPORATED

WOLVERTON & ASSOCIATES, INC.
5300 OAKBROOK PARKWAY
SUITE 150
NORCROSS, GA 30093
(770) 447-8999

20 0 20 40 60FT.
SCALE: 1" = 20'

DATE	REVISIONS	DATE	REVISIONS	
1/24/05	NAME CHANGE PARCEL 4			LAND LOT #295
				LAND DISTRICT #10

GEORGIA
DEPARTMENT OF TRANSPORTATION
RIGHT-OF-WAY PLAN
STP-0005-00 (293)
CITY OF PELHAM, MITCHELL COUNTY, GA
SR 93 AT MATTHEWSON AVE
DATE: 11-6-03 SHEET 5 OF 5