STATE	PROJECT NUMBER	SHEET NO.	TOTAL SHEETS
GA	NHS00-0005-00(320)	390	617

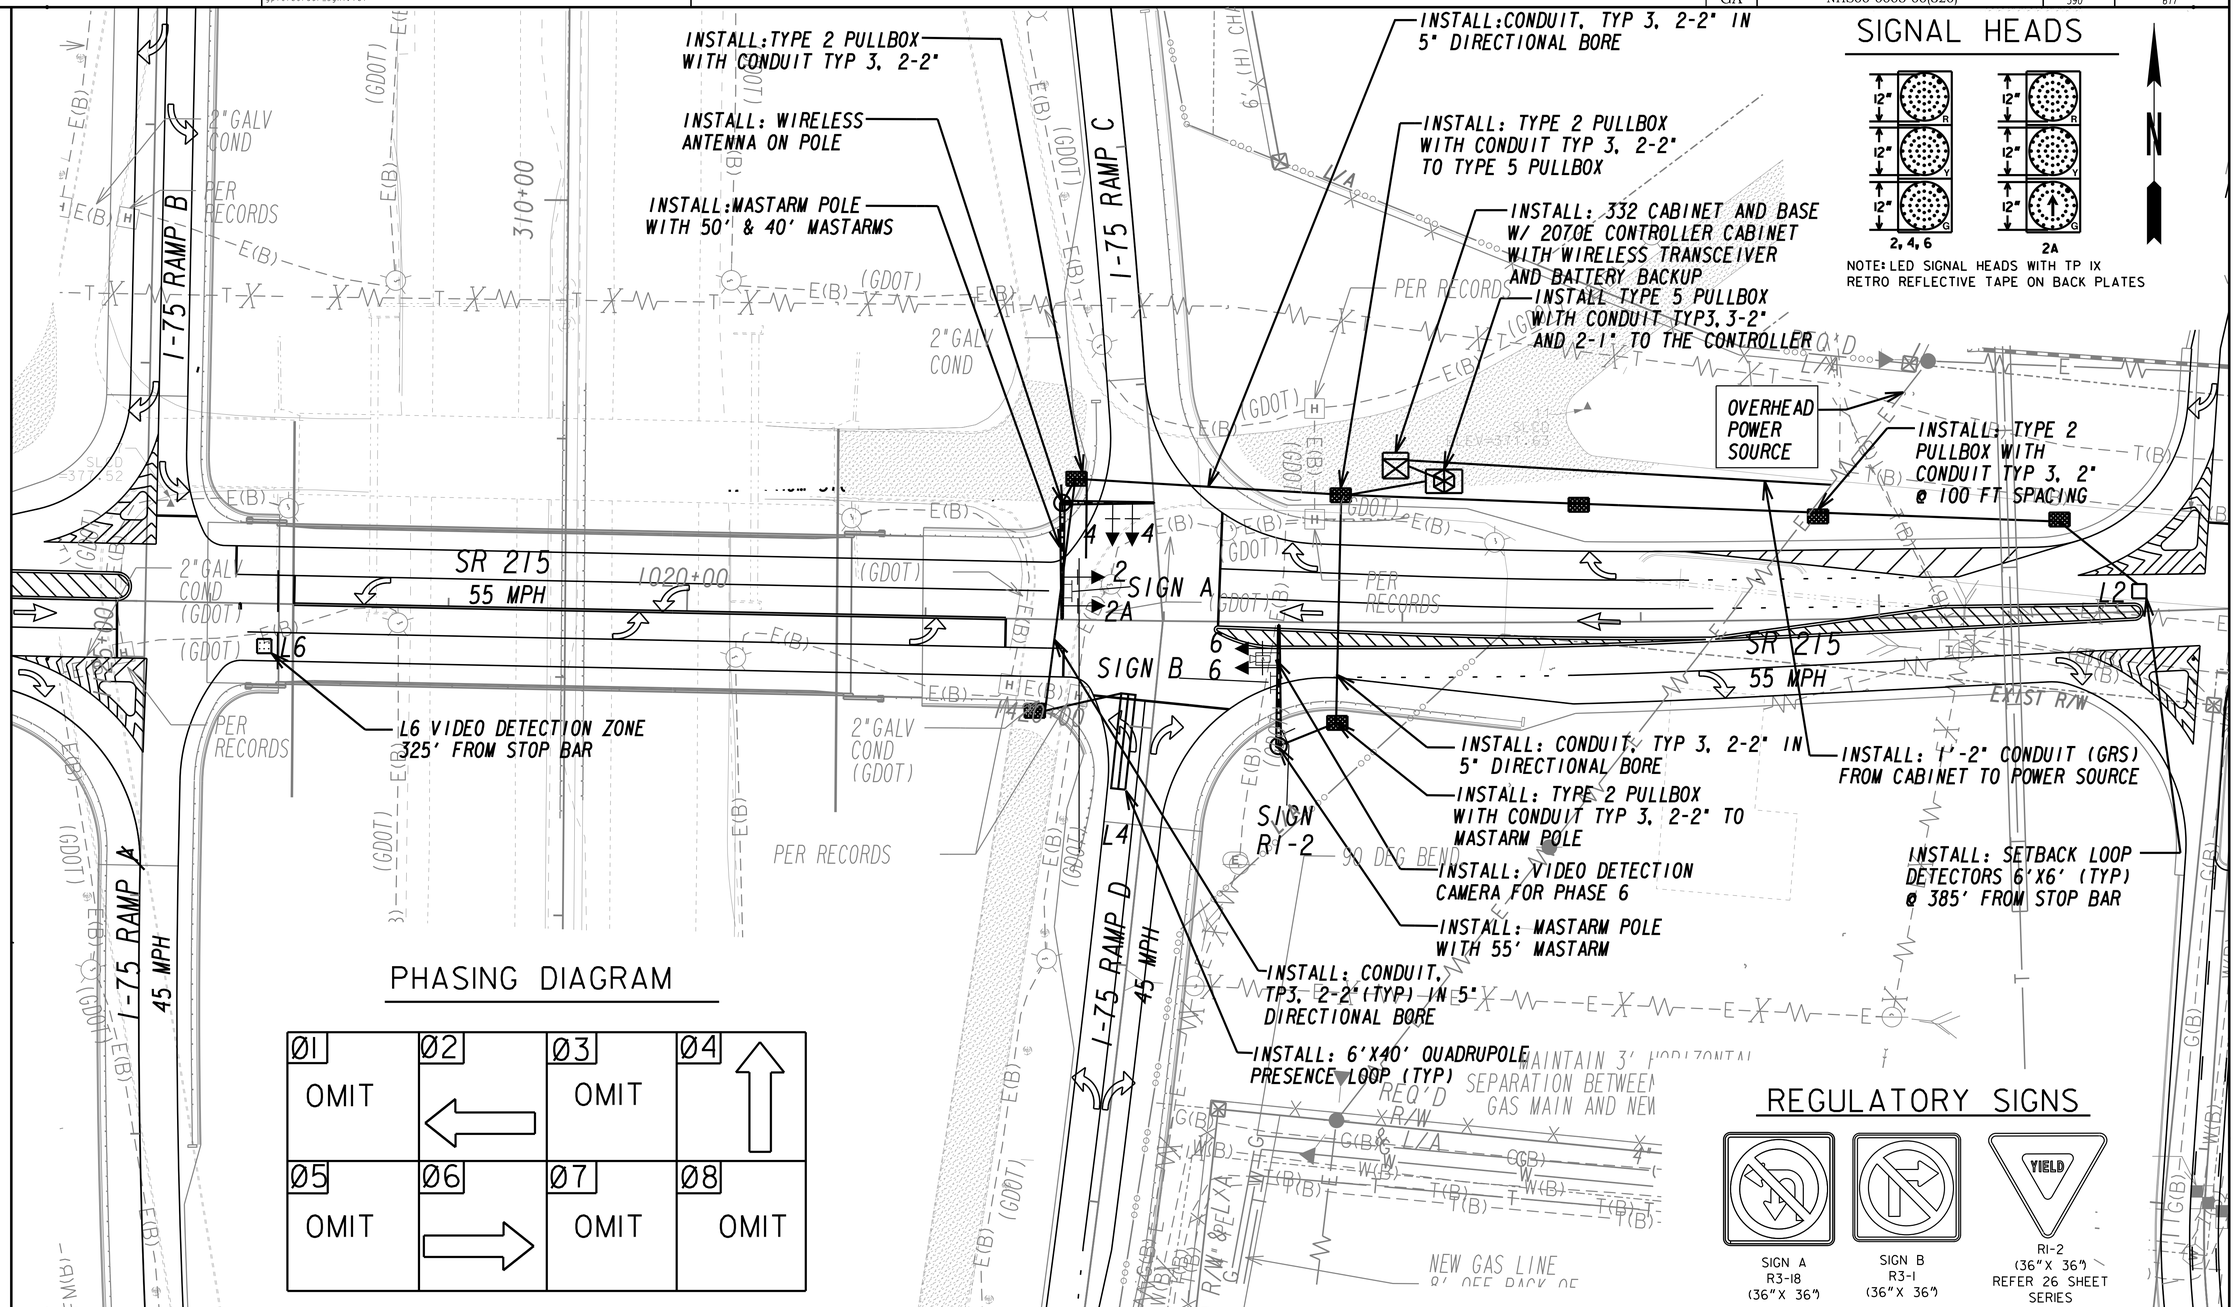

PARSONS
3577 PARKWAY LANE, BUILDING V
SUITE 100, NORCROSS, GA 30092

SCALE IN FEET
0 30 60 120

GEORGIA
DEPARTMENT OF TRANSPORTATION

REVISION DATES

STATE OF GEORGIA
DEPARTMENT OF TRANSPORTATION
OFFICE: DISTRICT 3, THOMASTON, GA

SIGNAL PLANS

I-75 INTERCHANGE AT SR 215

DRAWING No. 27-005

6/20/2011 GPLN