STATE	PROJECT NUMBER	SHEET NO.	TOTAL SHEETS
GA	BR000-0005-00(531)	104	119

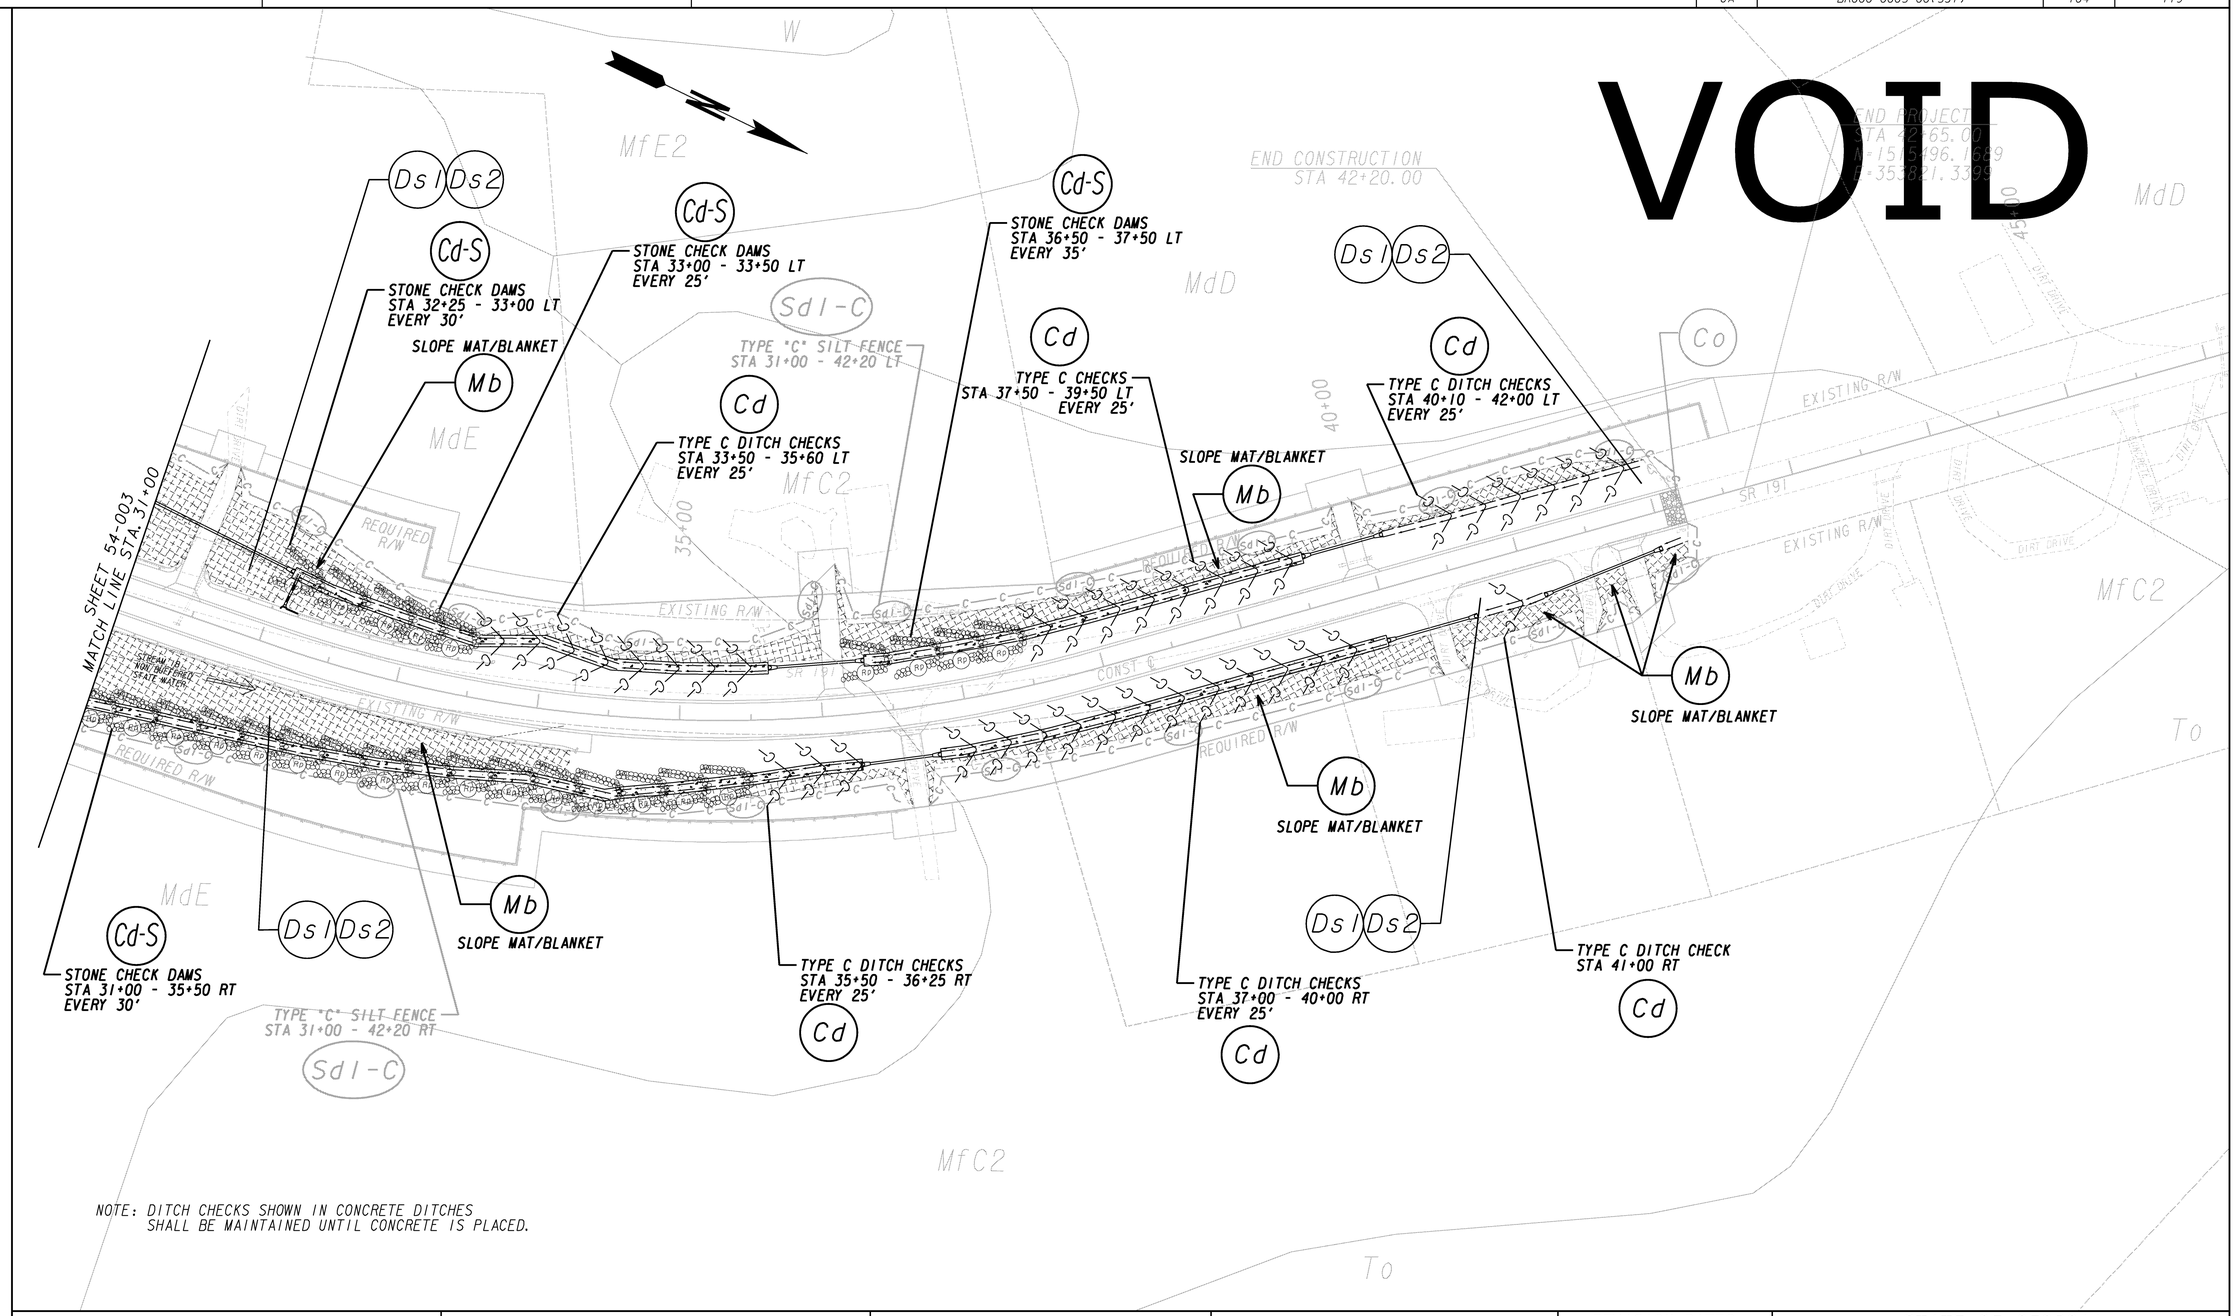

NOTE: DITCH CHECKS SHOWN IN CONCRETE DITCHES SHALL BE MAINTAINED UNTIL CONCRETE IS PLACED.

GEORGIA REGISTERED NO. 31872 PROFESSIONAL ENGINEER KARI E. WARD

KARI E. WARD, P.E.
GSWCC LEVEL II No. 46526

DATE

street SMARTS

SCALE IN FEET
0 50 100 200

REVISION DATES

STATE OF GEORGIA
DEPARTMENT OF TRANSPORTATION

OFFICE:

BMP LOCATION DETAILS-PHASE 2

SR 191 OVER SCULL SHOAL CREEK
BRIDGE REPLACEMENT

BR000-0005-00(531) 4/7/2011

DRAWING No. 54-004

GPLN