05/13/2008	V:\1782\active\178202018\Roadway\DGN\005572RC01.dgn	STATE	PROJECT NUMBER	SHEET NO.	TOTAL SHEETS
		GEORGIA	BR000-0005-00(572)	1	8

DEPARTMENT OF TRANSPORTATION
STATE OF GEORGIA

RIGHT OF WAY OF PROPOSED SR 203 OVER DRY CREEK BRIDGE REPLACEMENT PROJECT #BR000-0005-00(572) WAYNE COUNTY

FEDERAL AID PROJECT

GEORGIA D.O.T. P.I. No. 0005572
FEDERAL ROUTE No. N/A
STATE ROUTE No. 203

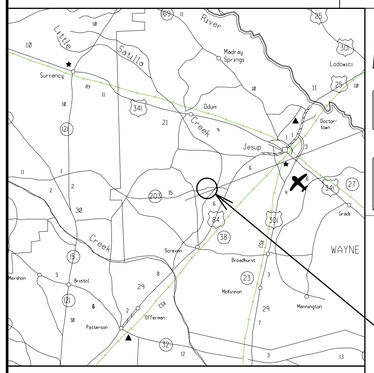

LOCATION SKETCH

PROJECT LOCATION

NOTE: THE COORDINATES LISTED ARE EAST ZONE GRID COORDINATES BASED ON THE GA. STATE PLANE COORDINATE SYSTEM OF 1983.
HORIZONTAL DATUM : NAD 1983 HARN
VERTICAL DATUM : NAVD 1988

MIDPOINT COORDINATE
STATION 25+25.00
N=566200.7511
E=688709.4497

CONVENTIONAL SIGNS

STATE OR COUNTY LINE
CITY LIMIT LINE
LAND LOT LINE
PROPERTY LINE
SURVEY OR BASE LINE
RIGHT OF WAY LINE: EXISTING; REQUIRED; LIMIT OF ACCESS; REQD R/W & LIMIT OF ACCESS; R/W MARKERS
FENCE
RAILROAD
POWER LINE
TELEPHONE LINE
POWER POLES
TELEPHONE OR TELEGRAPH POLES

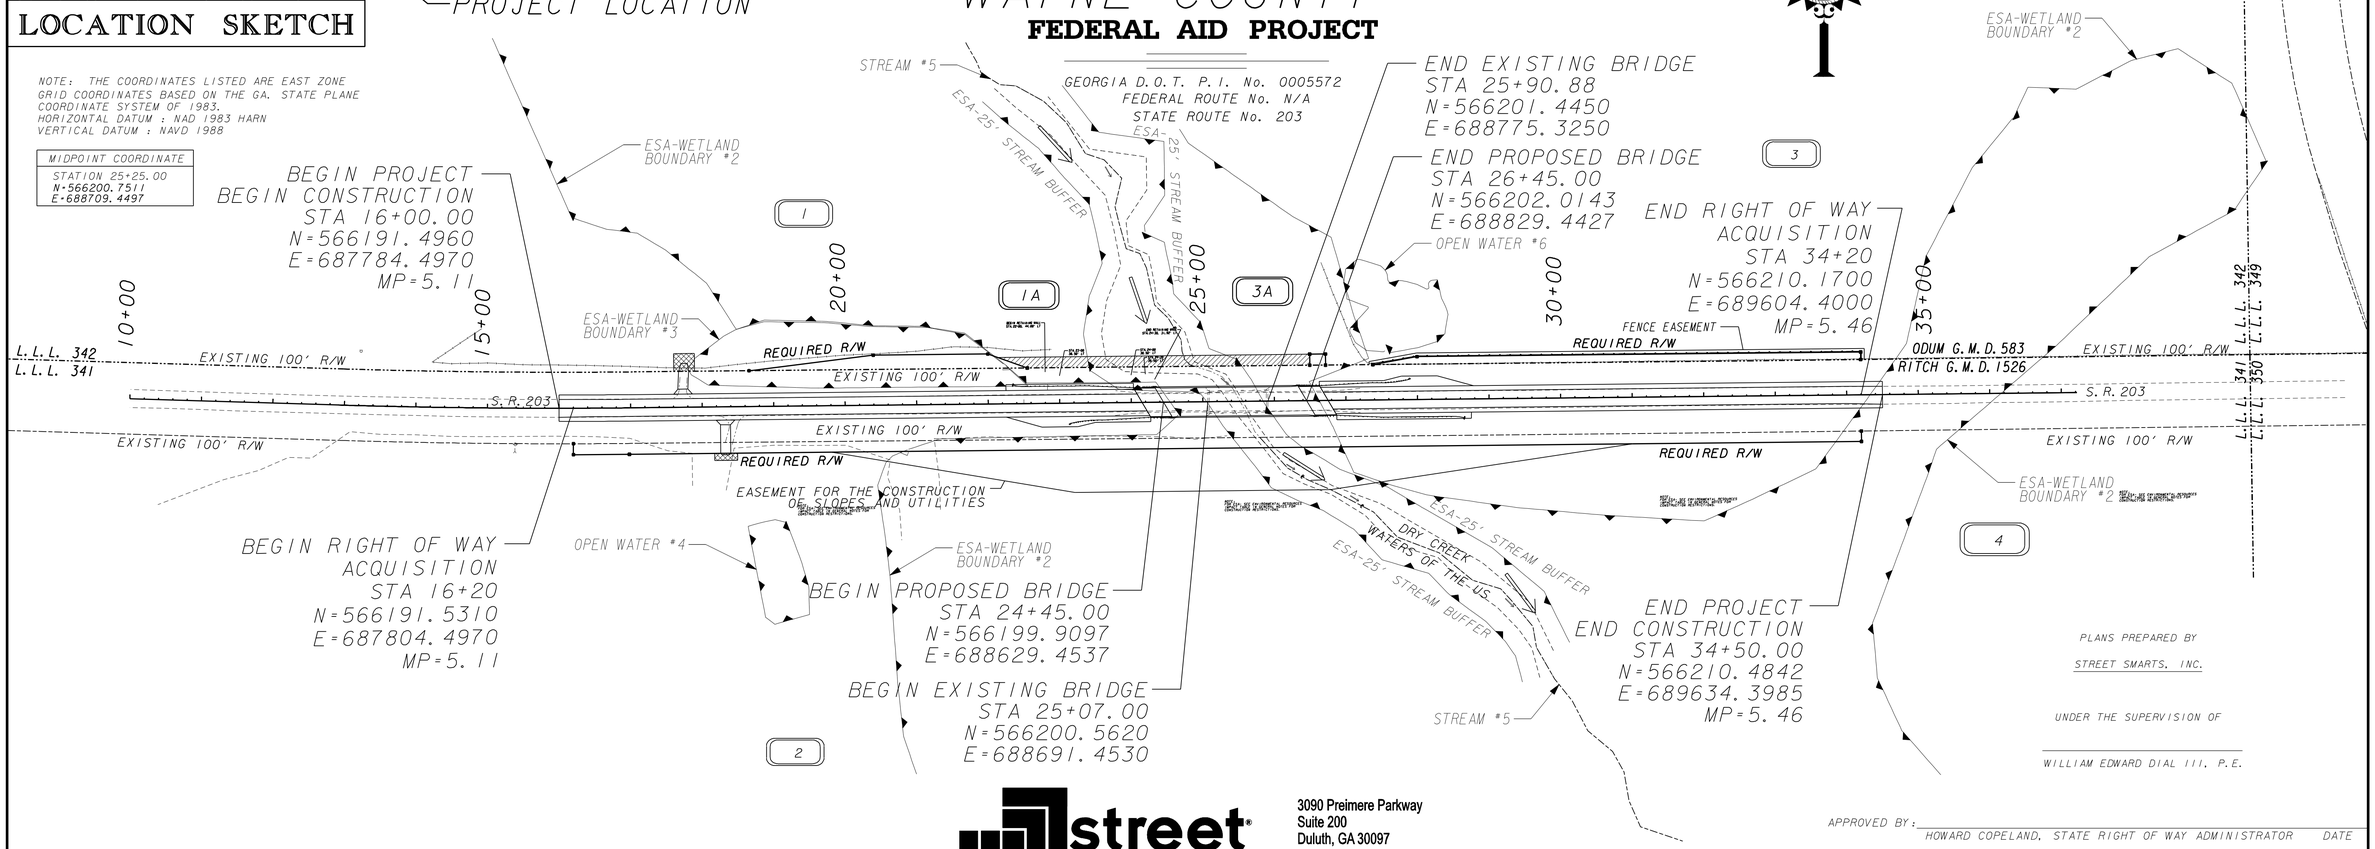

PLANS PREPARED BY
STREET SMARTS, INC.
UNDER THE SUPERVISION OF
WILLIAM EDWARD DIAL III, P.E.

APPROVED BY: _____
HOWARD COPELAND, STATE RIGHT OF WAY ADMINISTRATOR DATE

street SMARTS
3090 Preimere Parkway
Suite 200
Duluth, GA 30097
phone: 770-813-0882
fax: 770-813-0688

SCALE IN FEET
0 100 200 400

LOCATION AND DESIGN APPROVAL DATE 10/04/2006
PLANS COMPLETED DATE 05/13/2008

REVISION DATES:
03/03/2011
03/24/2011
05/12/2011
09/26/2011

LENGTH OF PROJECT	COUNTY NAME WAYNE COUNTY COUNTY NO. 305
	MILES
NET LENGTH OF RIGHT OF WAY	0.341
NET LENGTH OF BRIDGES	0.000
NET LENGTH OF EXCEPTIONS	0.000
GROSS LENGTH OF RIGHT OF WAY	0.341

BR000-0005-00(572)
CONGRESSIONAL DISTRICT 5, WAYNE COUNTY

COVERS