STATE	PROJECT NUMBER	SHEET NO.	TOTAL SHEETS
GA.	STP-0005-00(893)	61	92

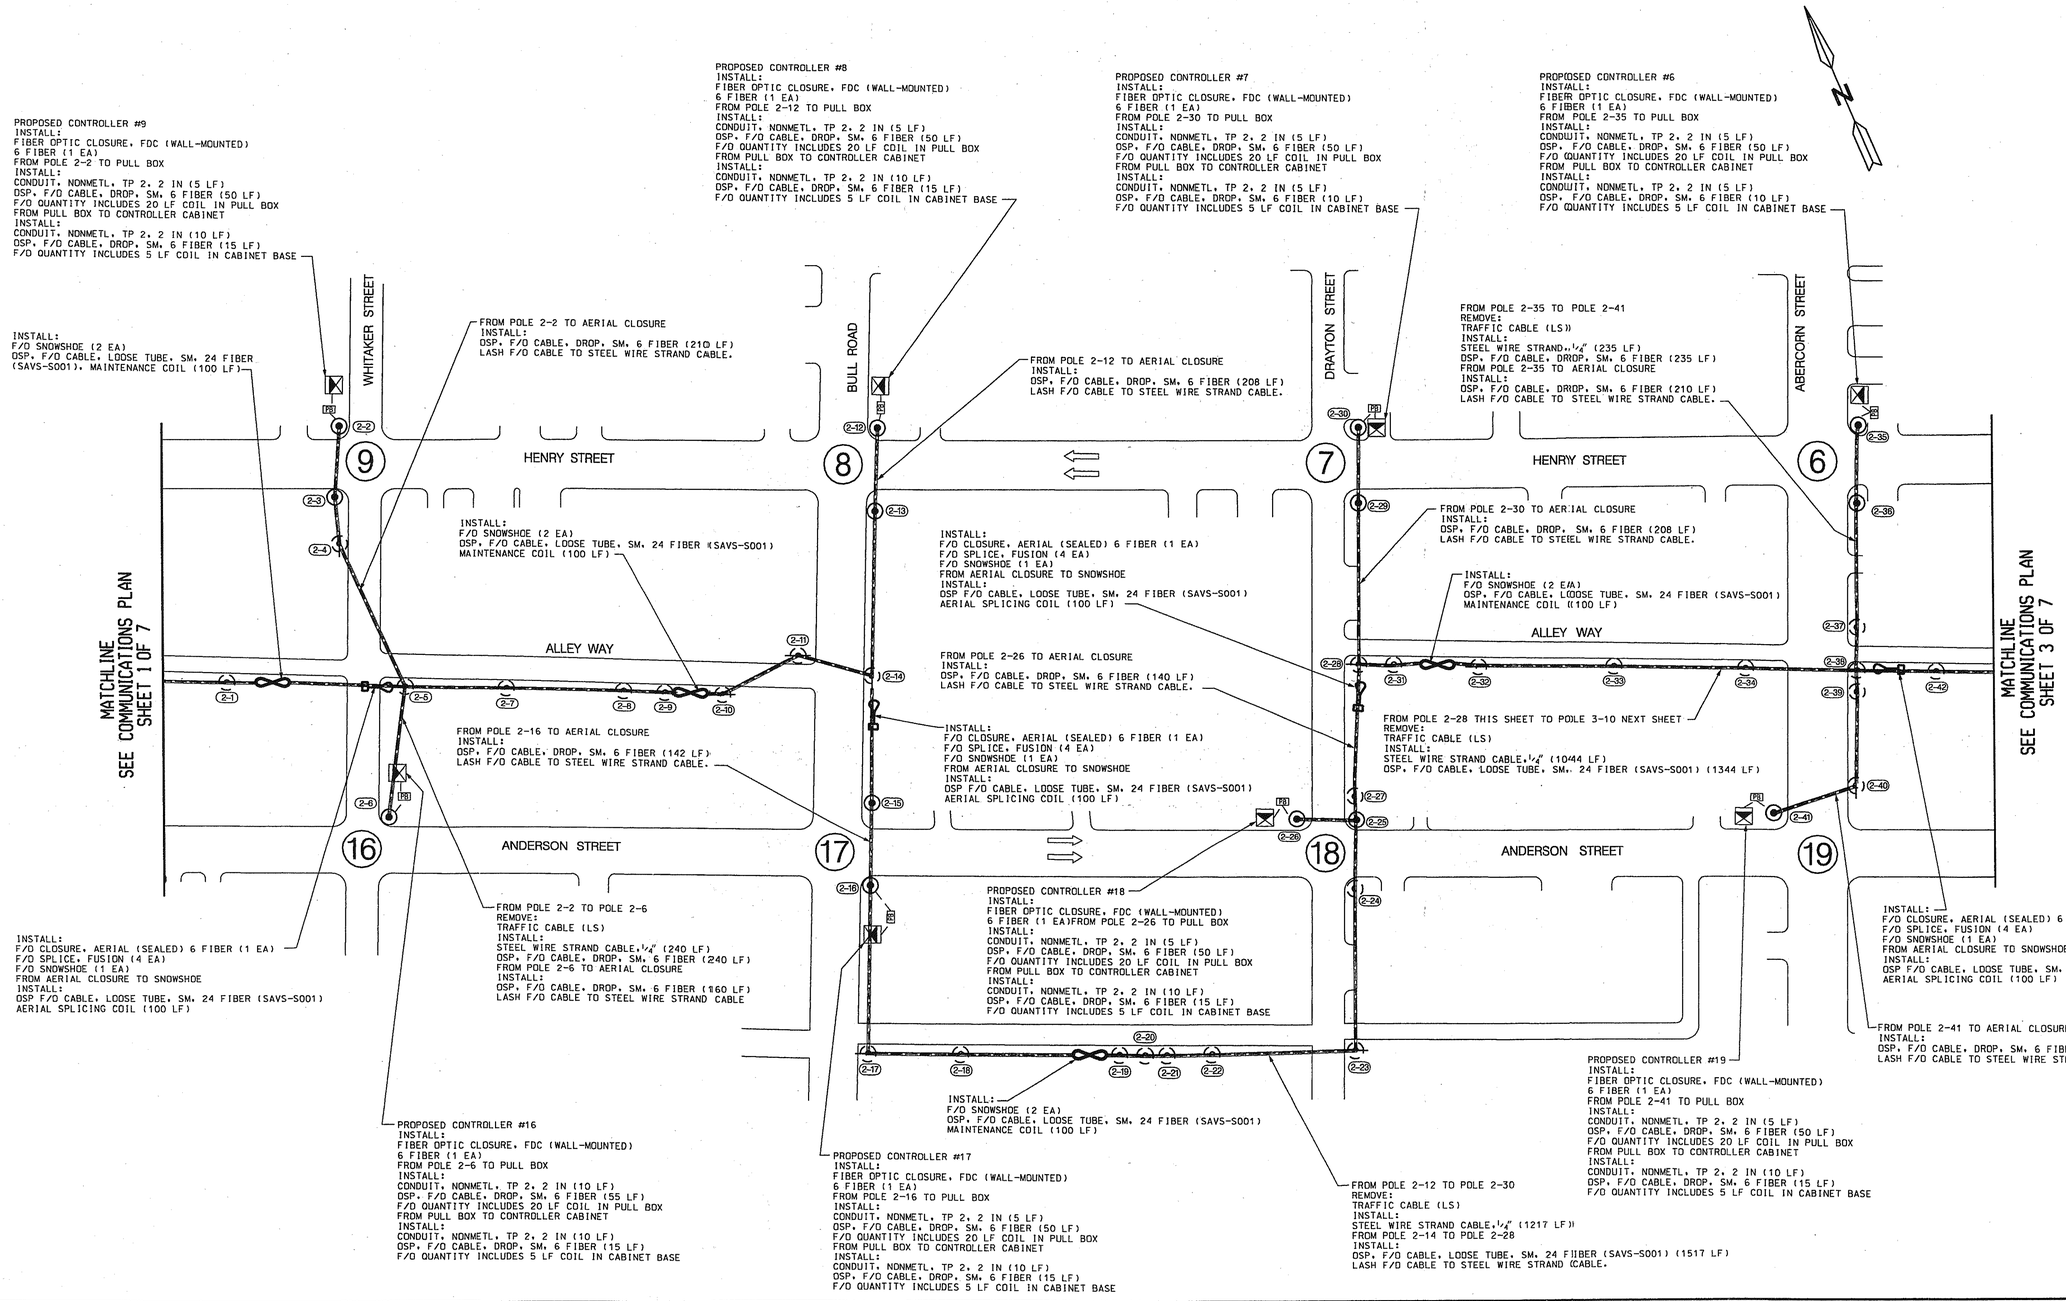

REVISIONS					
DATE	BY	DESCRIPTION	DATE	BY	DESCRIPTION

TRANSCORE®

0 25' 50' 100' 150'
SCALE: 1" = 50'

	NAME	DATE		NAME	DATE
DESIGNED BY	EKN	01/03	FIRST DRAWN	NDH	01/03
CHECKED BY	ENW	10/03	LAST DRAWN	RDG	10/03

SUPERVISED BY: ARTHUR E. HAYNES

GEORGIA
DEPARTMENT OF TRANSPORTATION

SUBMITTED BY: ENW DATE: 110/03

COMMUNICATIONS PLAN

SHEET 2 OF 7

ACCOUNT NO.

DRAWING NO.

...\comm sheets\commsht_02.dgn Mar. 10, 2004 16:56:29