STATE	PROJECT NUMBER	SHEET NO.	TOTAL SHEETS
GA.	STP-0005-00(893)	63	92

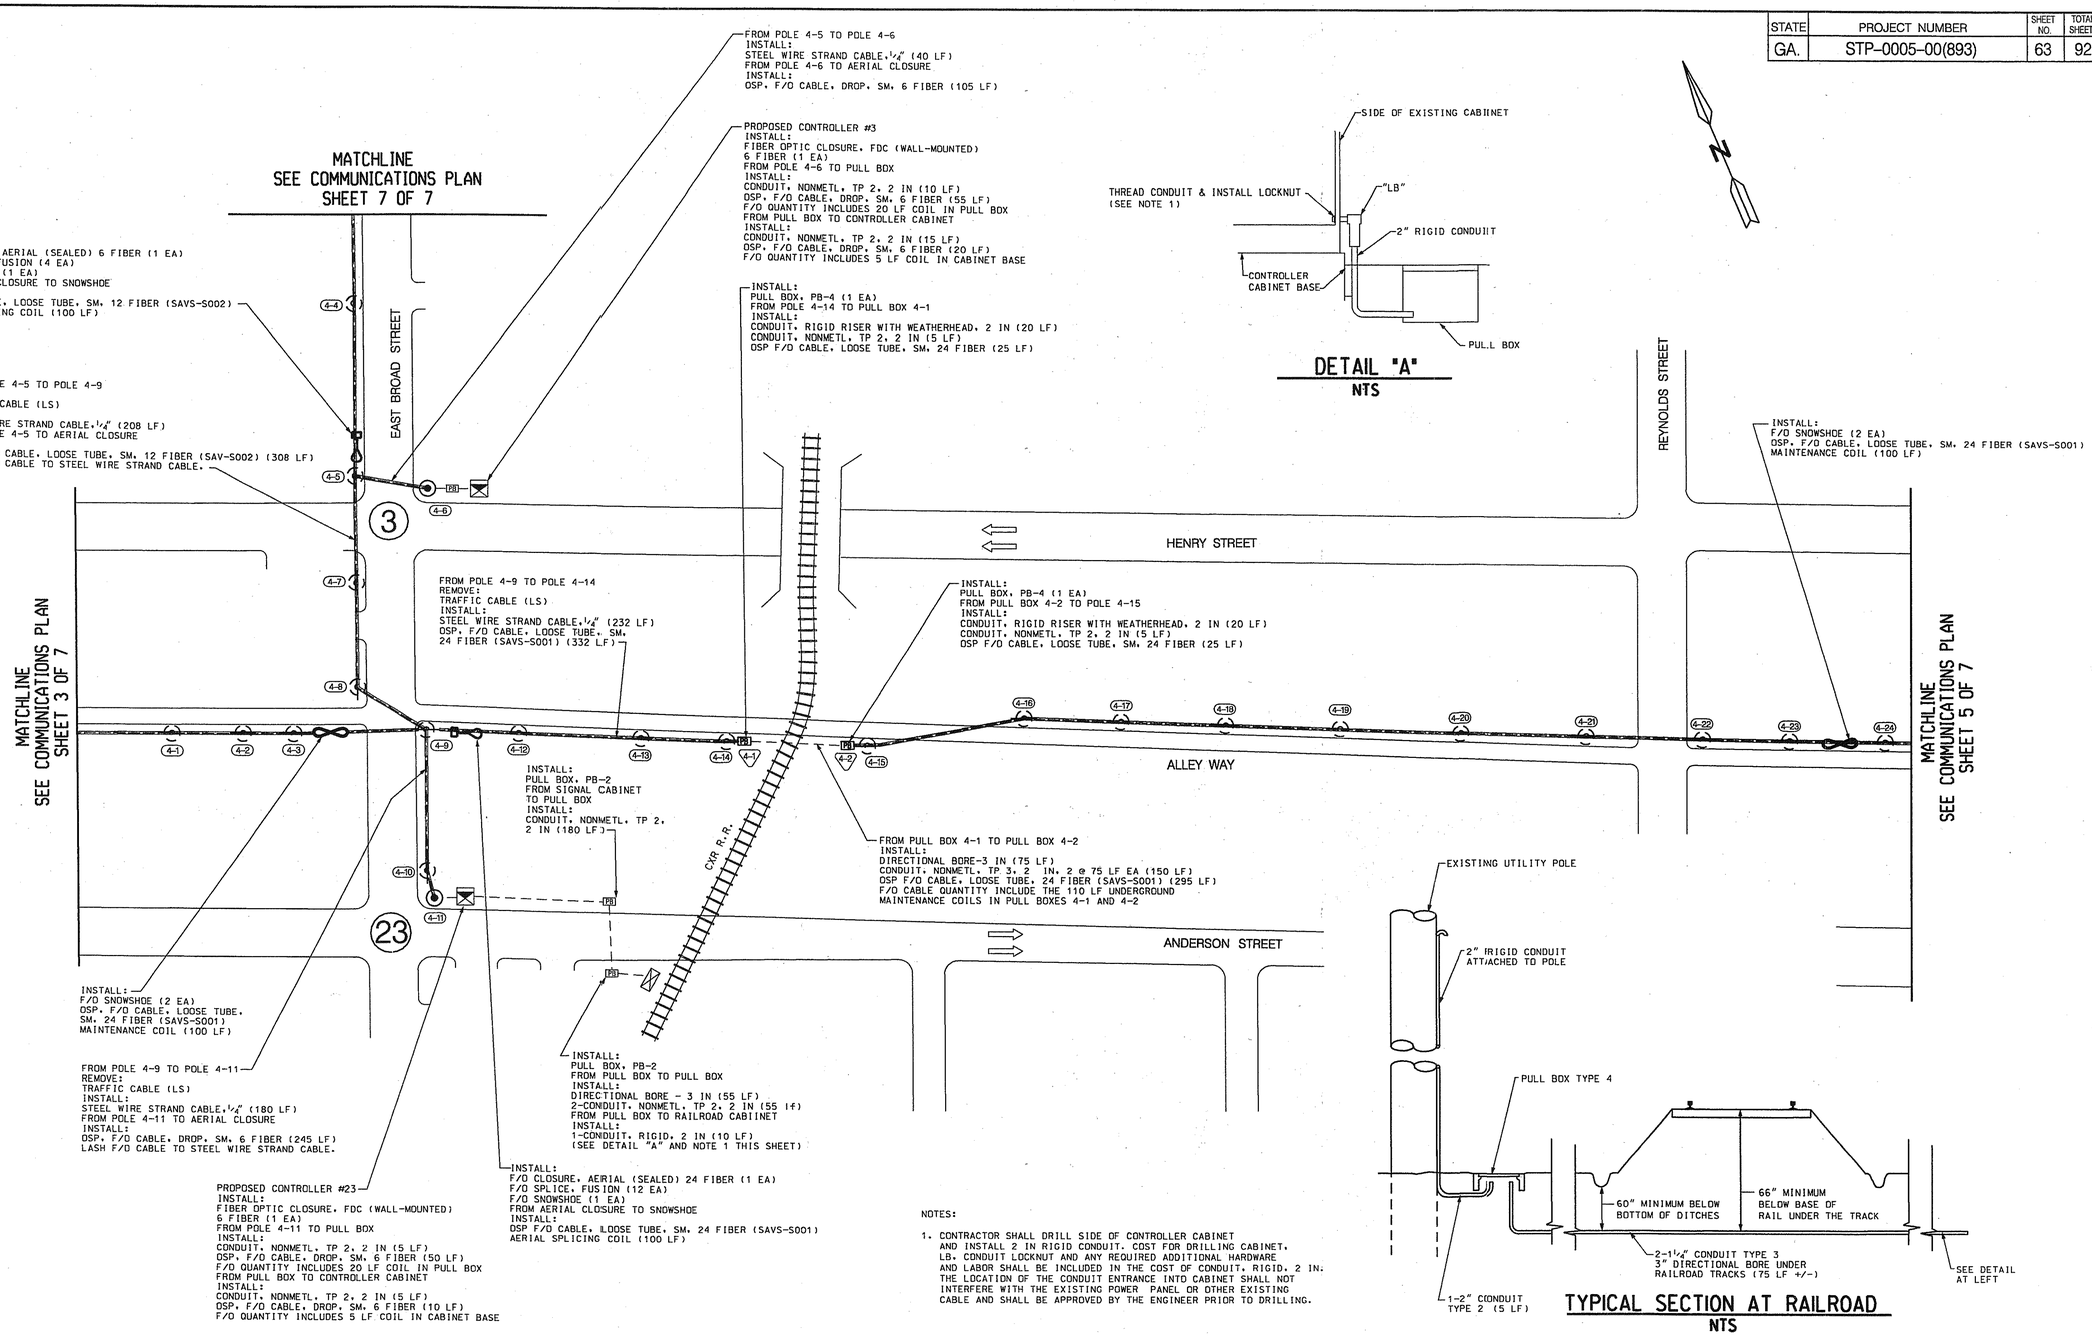

NOTES:

1. CONTRACTOR SHALL DRILL SIDE OF CONTROLLER CABINET AND INSTALL 2 IN RIGID CONDUIT. COST FOR DRILLING CABINET, LB, CONDUIT LOCKNUT AND ANY REQUIRED ADDITIONAL HARDWARE AND LABOR SHALL BE INCLUDED IN THE COST OF CONDUIT, RIGID, 2 IN. THE LOCATION OF THE CONDUIT ENTRANCE INTO CABINET SHALL NOT INTERFERE WITH THE EXISTING POWER PANEL OR OTHER EXISTING CABLE AND SHALL BE APPROVED BY THE ENGINEER PRIOR TO DRILLING.

REVISIONS					
DATE	BY	DESCRIPTION	DATE	BY	DESCRIPTION

TRANSCORE®

0 25' 50' 100' 150'
SCALE: 1" = 50'

	NAME	DATE		NAME	DATE
DESIGNED BY	EKN	01/03	FIRST DRAWN	NDH	01/03
CHECKED BY	ENW	10/03	LAST DRAWN	RDG	10/03

SUPERVISED BY: ARTHUR E. HAYNES

GEORGIA
DEPARTMENT OF TRANSPORTATION

SUBMITTED BY: ENW DATE: 110/03

COMMUNICATIONS PLAN

SHEET 4 OF 7

ACCOUNT NO.

DRAWING NO.

...\comm sheets\commsht_04.dgn Mar. 10, 2004 16:56:59