OPERATOR: Haozlq	DATE/TIME: 3/29/2006 8:53:53 AM	PLOTDRV: 240WP_24_36_GDOT.PLT	COLORTABLE: z:\bentleyl\workspace\standards\GDOTROAD\Tables\GDOTcolor.tbl	COUNTY	PROJECT NUMBER	SHEET NO.	TOTAL SHEETS
FILE NAME: ...\005925cm09.dgn		WORKSPACE: GDOT_SIGNAL		RICHMOND	STP-0005-00(925)	42	83

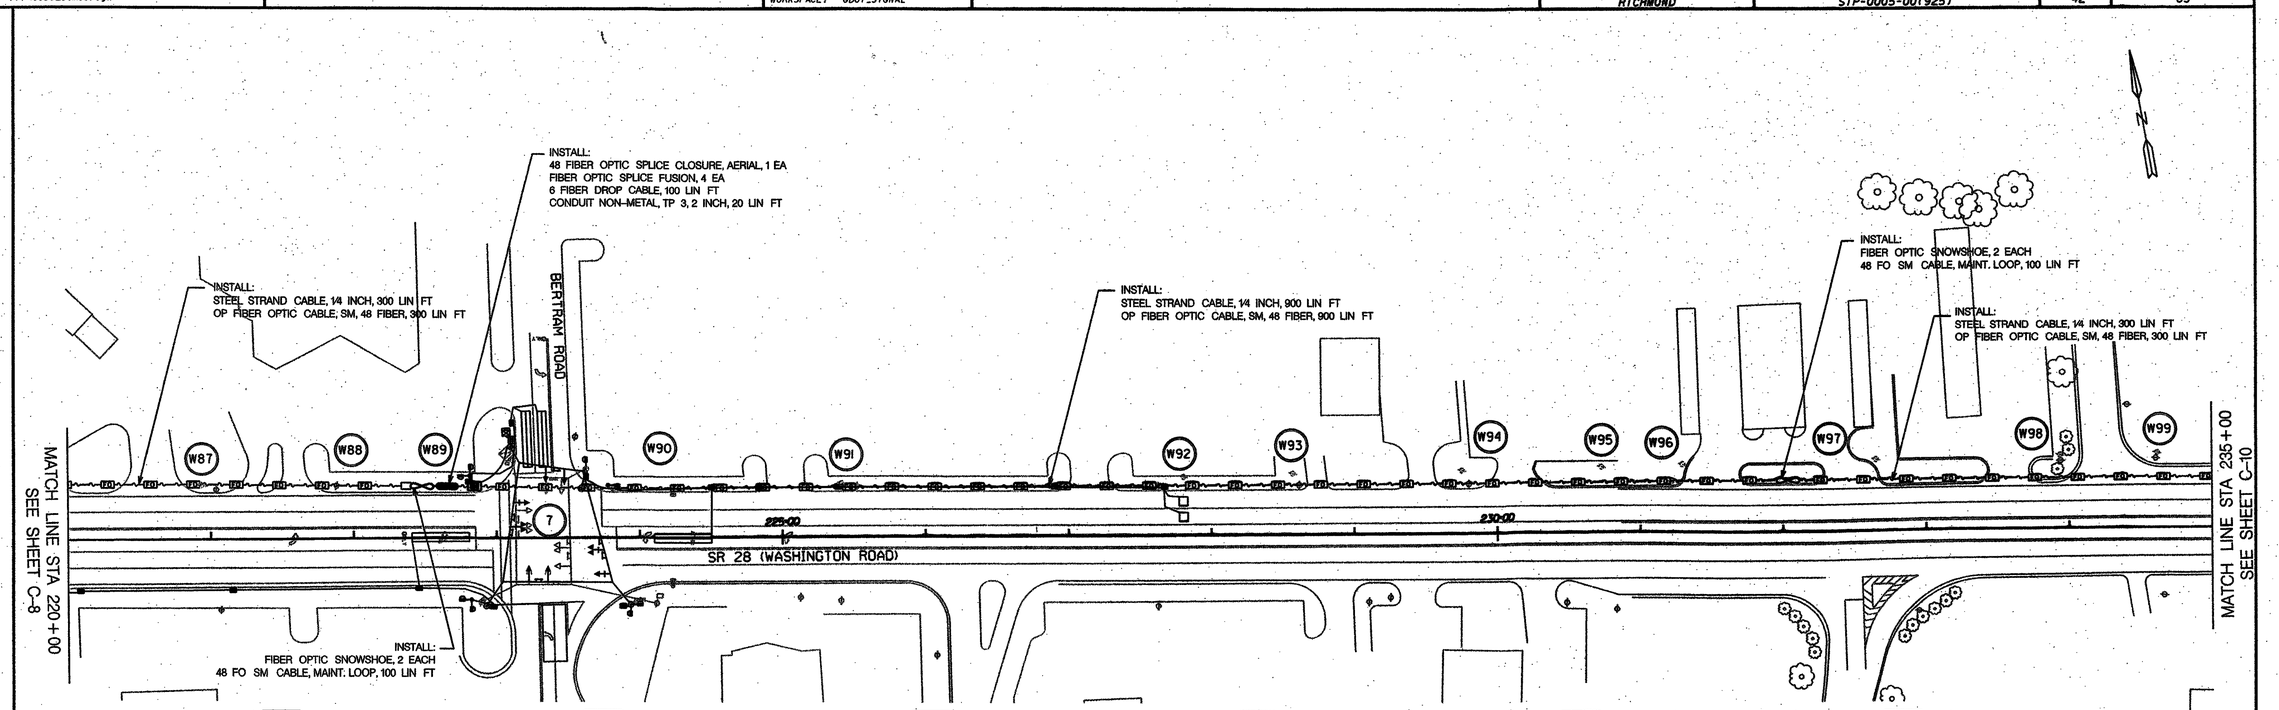

W87

GA P SBT&T			
UTILITY	EXIST POA	ADJUST REQ'D	REQ'D POA
POWER (LT)	24' 3"		
INT	20' 8"		
CABLE TV	24' 0"		
CABLE TV	21' 3"		
TEL	19' 6"		
48 FO			24' 3"

W88

GA P SBT&T			
UTILITY	EXIST POA	ADJUST REQ'D	REQ'D POA
POWER (LT)	31' 1"		
POWER (TRANS)	30' 10"		
INT	23' 0"		
CABLE TV	25' 6"		
CABLE TV	24' 8"		
TEL	20' 7"		
48 FO			26' 6"

W89

GA P SBT&T			
UTILITY	EXIST POA	ADJUST REQ'D	REQ'D POA
POWER (LT)	27' 10"		
48 FO			25' 0"

W90

GA P SBT&T			
UTILITY	EXIST POA	ADJUST REQ'D	REQ'D POA
POWER (LT)	29' 0"		
INT	23' 3"		
CABLE TV	25' 4"		
CABLE TV	24' 1"		
TEL	20' 8"		
TEL	19' 8"		
TEL	18' 7"		
48 FO			26' 4"

W91

GA P SBT&T			
UTILITY	EXIST POA	ADJUST REQ'D	REQ'D POA
POWER (SER)	27' 0"		
INT	21' 11"		
CABLE TV	23' 9"		
CABLE TV	22' 11"		
TEL	21' 5"		
TEL	20' 10"		
TEL	20' 11"		
48 FO			24' 9"

W92

GA P SBT&T			
UTILITY	EXIST POA	ADJUST REQ'D	REQ'D POA
POWER (LT)	28' 8"		
POWER (TRANS)	31' 10"		
INT	21' 5"		
CABLE TV	23' 5"		
CABLE TV	22' 6"		
TEL	19' 8"		
48 FO			24' 5"

W93

GA P SBT&T			
UTILITY	EXIST POA	ADJUST REQ'D	REQ'D POA
POWER (LT)	28' 6"		
INT	20' 7"		
CABLE TV	22' 10"		
CABLE TV	22' 0"		
TEL	17' 2"		
48 FO			23' 10"

W94

GA P SBT&T			
UTILITY	EXIST POA	ADJUST REQ'D	REQ'D POA
POWER (NT)	31' 0"		
INT	23' 9"		
CABLE TV	26' 1"		
CABLE TV	25' 0"		
TEL	21' 0"		
TEL	19' 5"		
TEL	18' 10"		
48 FO			27' 1"

W95

GA P SBT&T			
UTILITY	EXIST POA	ADJUST REQ'D	REQ'D POA
POWER (LT)	26' 0"		
POWER (TRANS)	25' 9"		
INT	21' 2"		
CABLE TV	23' 5"		
CABLE TV	22' 1"		
TEL	19' 11"		
48 FO			24' 5"

W96

GA P SBT&T			
UTILITY	EXIST POA	ADJUST REQ'D	REQ'D POA
POWER (LT)	26' 11"		
INT	22' 10"		
CABLE TV	21' 7"		
CABLE TV	21' 5"		
TEL	20' 6"		
48 FO			22' 7"

W97

GA P SBT&T			
UTILITY	EXIST POA	ADJUST REQ'D	REQ'D POA
POWER (LT)	30' 3"		
INT	26' 2"		
CABLE TV	25' 1"		
CABLE TV	23' 8"		
GUY	22' 8"		
TEL	22' 0"		
TEL	20' 6"		
48 FO			26' 1"

W98

GA P SBT&T			
UTILITY	EXIST POA	ADJUST REQ'D	REQ'D POA
POWER (NT)	28' 9"		
INT	25' 8"		
CABLE TV	24' 10"		
CABLE TV	23' 8"		
TEL	21' 9"		
48 FO			25' 10"

W99

GA P SBT&T			
UTILITY	EXIST POA	ADJUST REQ'D	REQ'D POA
POWER (LT)	28' 10"		
CABLE TV	26' 0"		
INT	25' 11"		
CABLE TV	25' 0"		
TEL	24' 0"		
48 FO			27' 0"

005925SGNL.dgn

005925TOPO.dgn
GZplanborder.dgn
005925_COMM.dgn
05925_sta.dgn
GPLN

DWA
Day Wilburn Associates, Inc.

SCALE IN FEET
0 50 100 200

REVISION DATES		

STATE OF GEORGIA
DEPARTMENT OF TRANSPORTATION
OFFICE: TRAFFIC SAFETY & DESIGN
COMMUNICATION PLANS
SHEET C-9
WASHINGTON ROAD

DRAWING No. 27-35

...\drawings\005925cm09.dgn 3/29/2006 8:53:53 AM