1/6/2011 Thu Jan 06 16:06:45 2011 crudd	\\Gdot-dsn1\GOCFG\resources\Gdot2007_K1p.TBL	M:\000604I\DGN\000604ITR01.dgn	STATE	PROJECT NUMBER	SHEET NO.	TOTAL SHEETS
			GA	CSSTP-0006-00(041)	26	495

SHEET 1 OF 1

CHEROKEE COUNTY

N

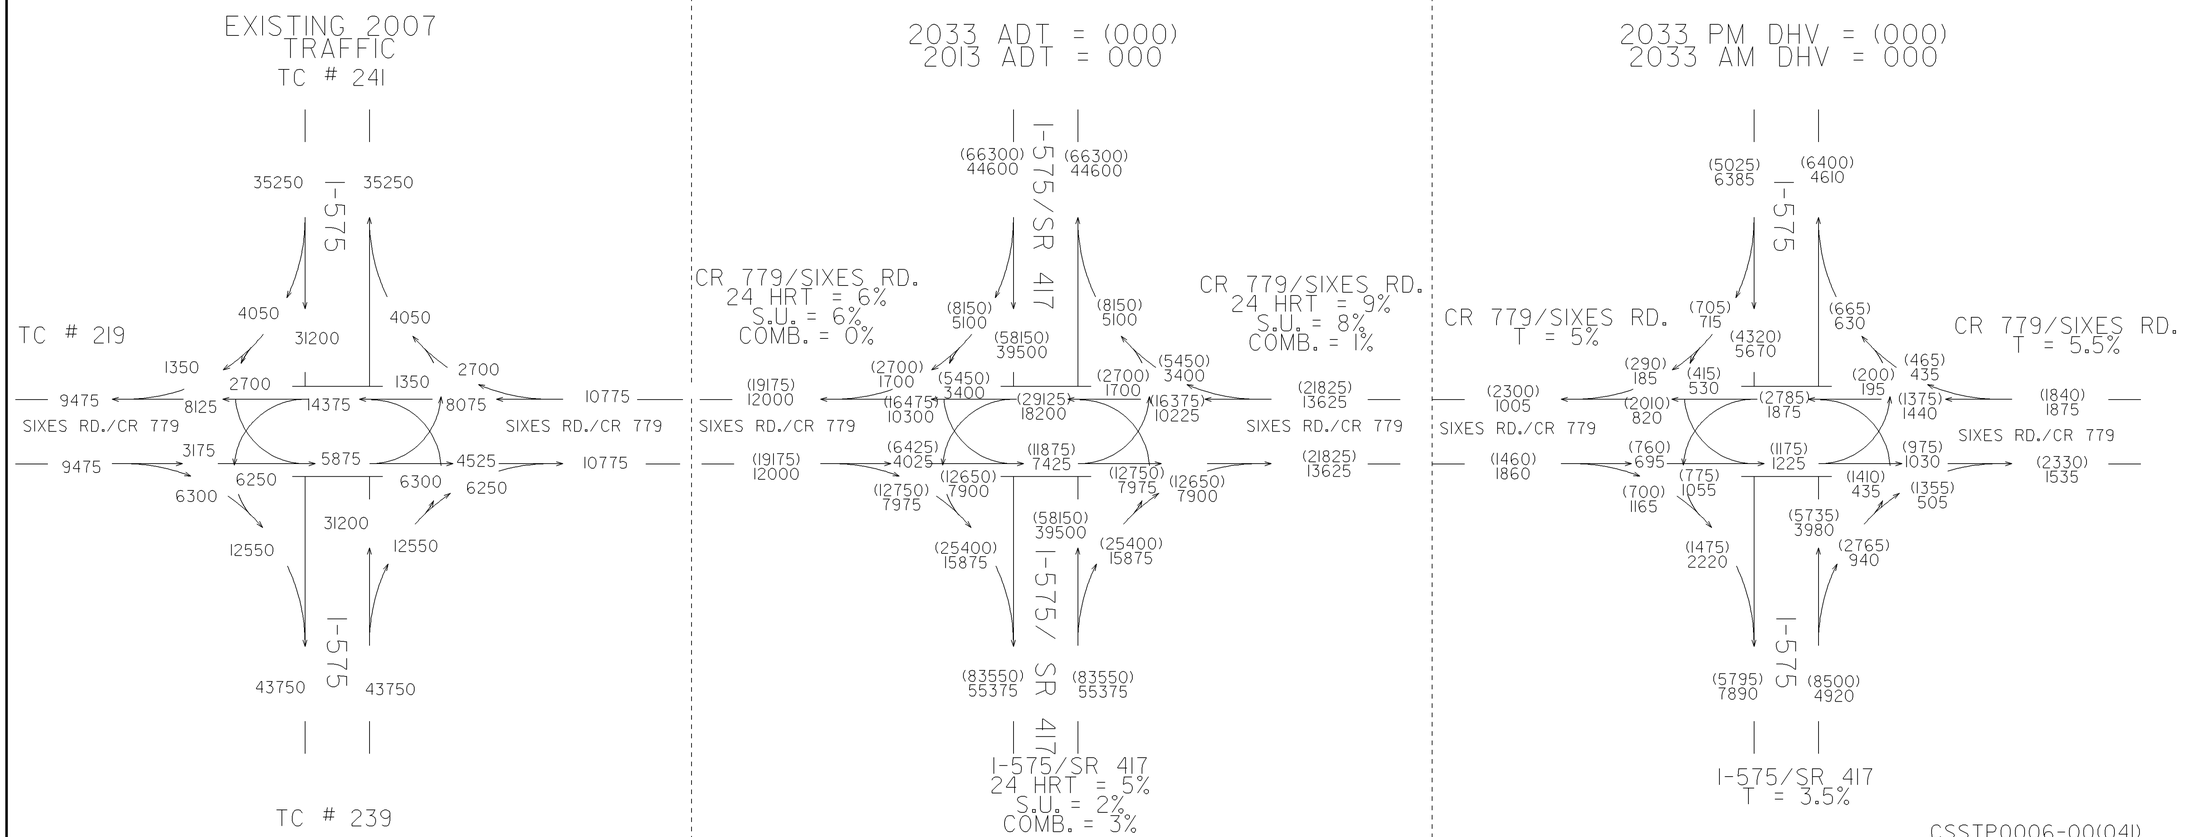

CSSTP0006-00(041)
P.I. # 000604I

CHEROKEE

CR 799/SIXES RD.
AT I-575

AFE
08/10

REVISION DATES		

GEORGIA
DEPARTMENT OF TRANSPORTATION

STATE OF GEORGIA
DEPARTMENT OF TRANSPORTATION

OFFICE: ROADWAY DESIGN

TRAFFIC DIAGRAM

DRAWING No.
10-01

1/5/2009 GPLN