1/6/2011 Thu Jan 06 16:06:43 2011 crudd	\\Gdot-dsn1\GOCFG\resources\Gdot2007_K1p.TBL	m:\000604I\DGN\006041CP02.dgn	STATE	PROJECT NUMBER	SHEET NO.	TOTAL SHEETS
			GA	CSSTP-0006-00(041)	29	495

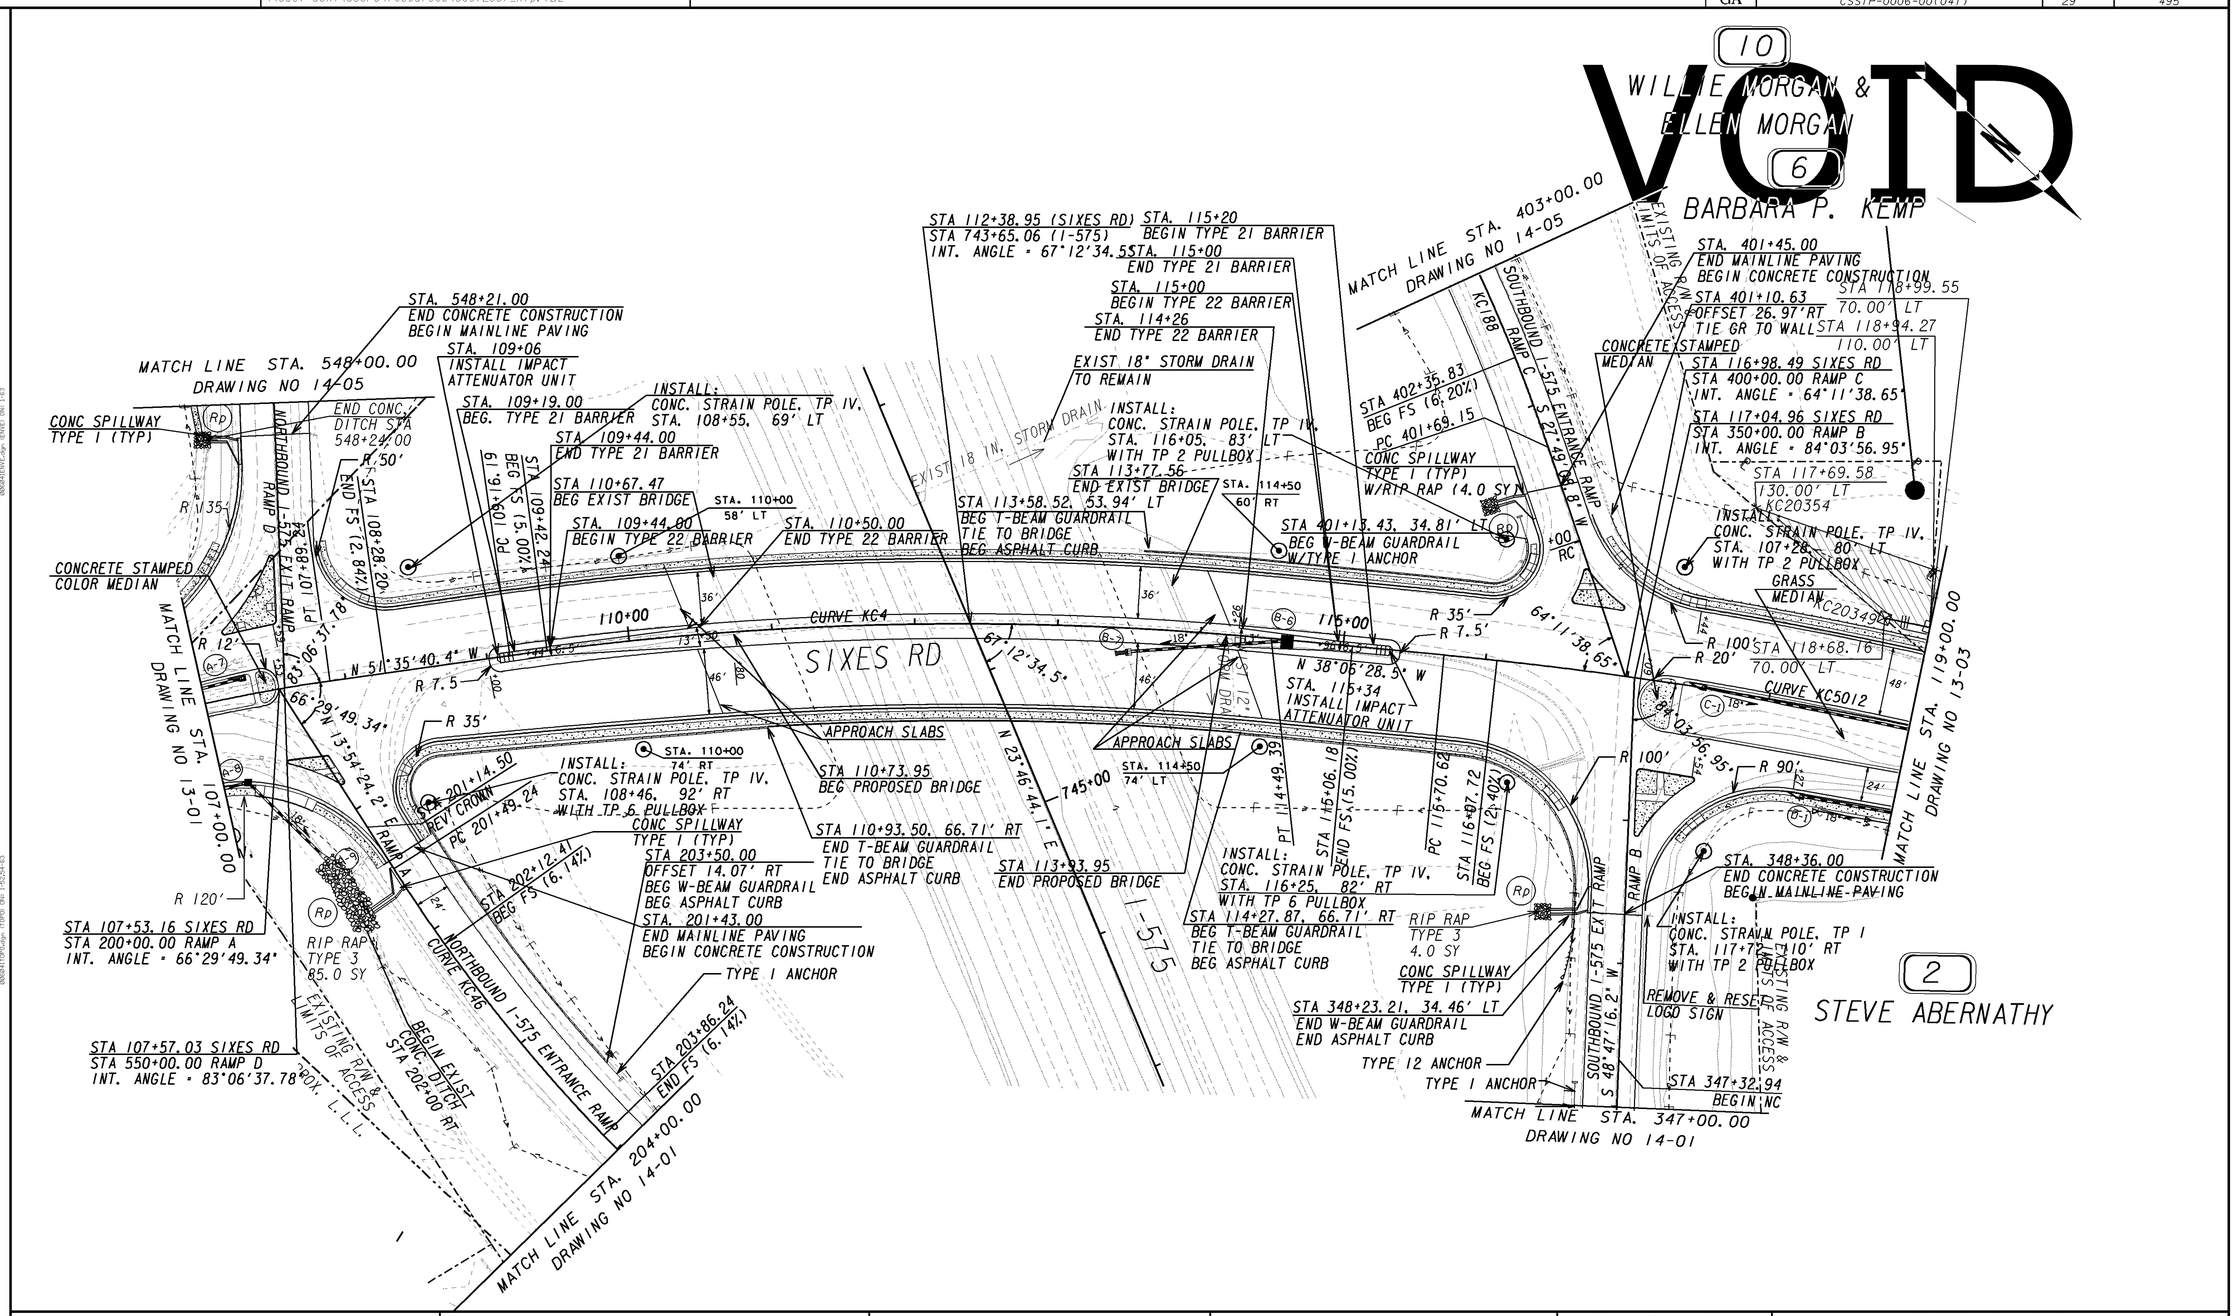

PROPERTY AND EXISTING R/W LINE
REQUIRED R/W LINE
CONSTRUCTION LIMITS
EASEMENT FOR CONSTR & MAINTENANCE OF SLOPES
EASEMENT FOR CONSTR OF SLOPES
EASEMENT FOR CONSTR OF DRIVES

BEGIN LIMIT OF ACCESS.....BLA
END LIMIT OF ACCESS.....ELA
LIMIT OF ACCESS
REQ'D R/W & LIMIT OF ACCESS
OBF
ESA

WHEEL CHAIR RAMP TYPES
TYPE A TYPE B TYPE D

GEORGIA
DEPARTMENT OF TRANSPORTATION

SCALE IN FEET
0 50 100 200

REVISION DATES

STATE OF GEORGIA
DEPARTMENT OF TRANSPORTATION
OFFICE: ROADWAY DESIGN
MAINLINE PLAN
SIXES ROAD
DRAWING No. 13-02

3/1/2007 GPLN