| 1/6/2011 Thu Jan 06 16:06:43 2011 crudd | \\Gdot-dsn1\GOCFG\resources\Gdot2007_K1p.TBL | M:\0006041\DGN\006041CP03.dgn | STATE | PROJECT NUMBER | SHEET NO. | TOTAL SHEETS |
|---|---|---|---|---|---|---|
| | | | GA | CSSTP-0006-00(041) | 30 | 495 |

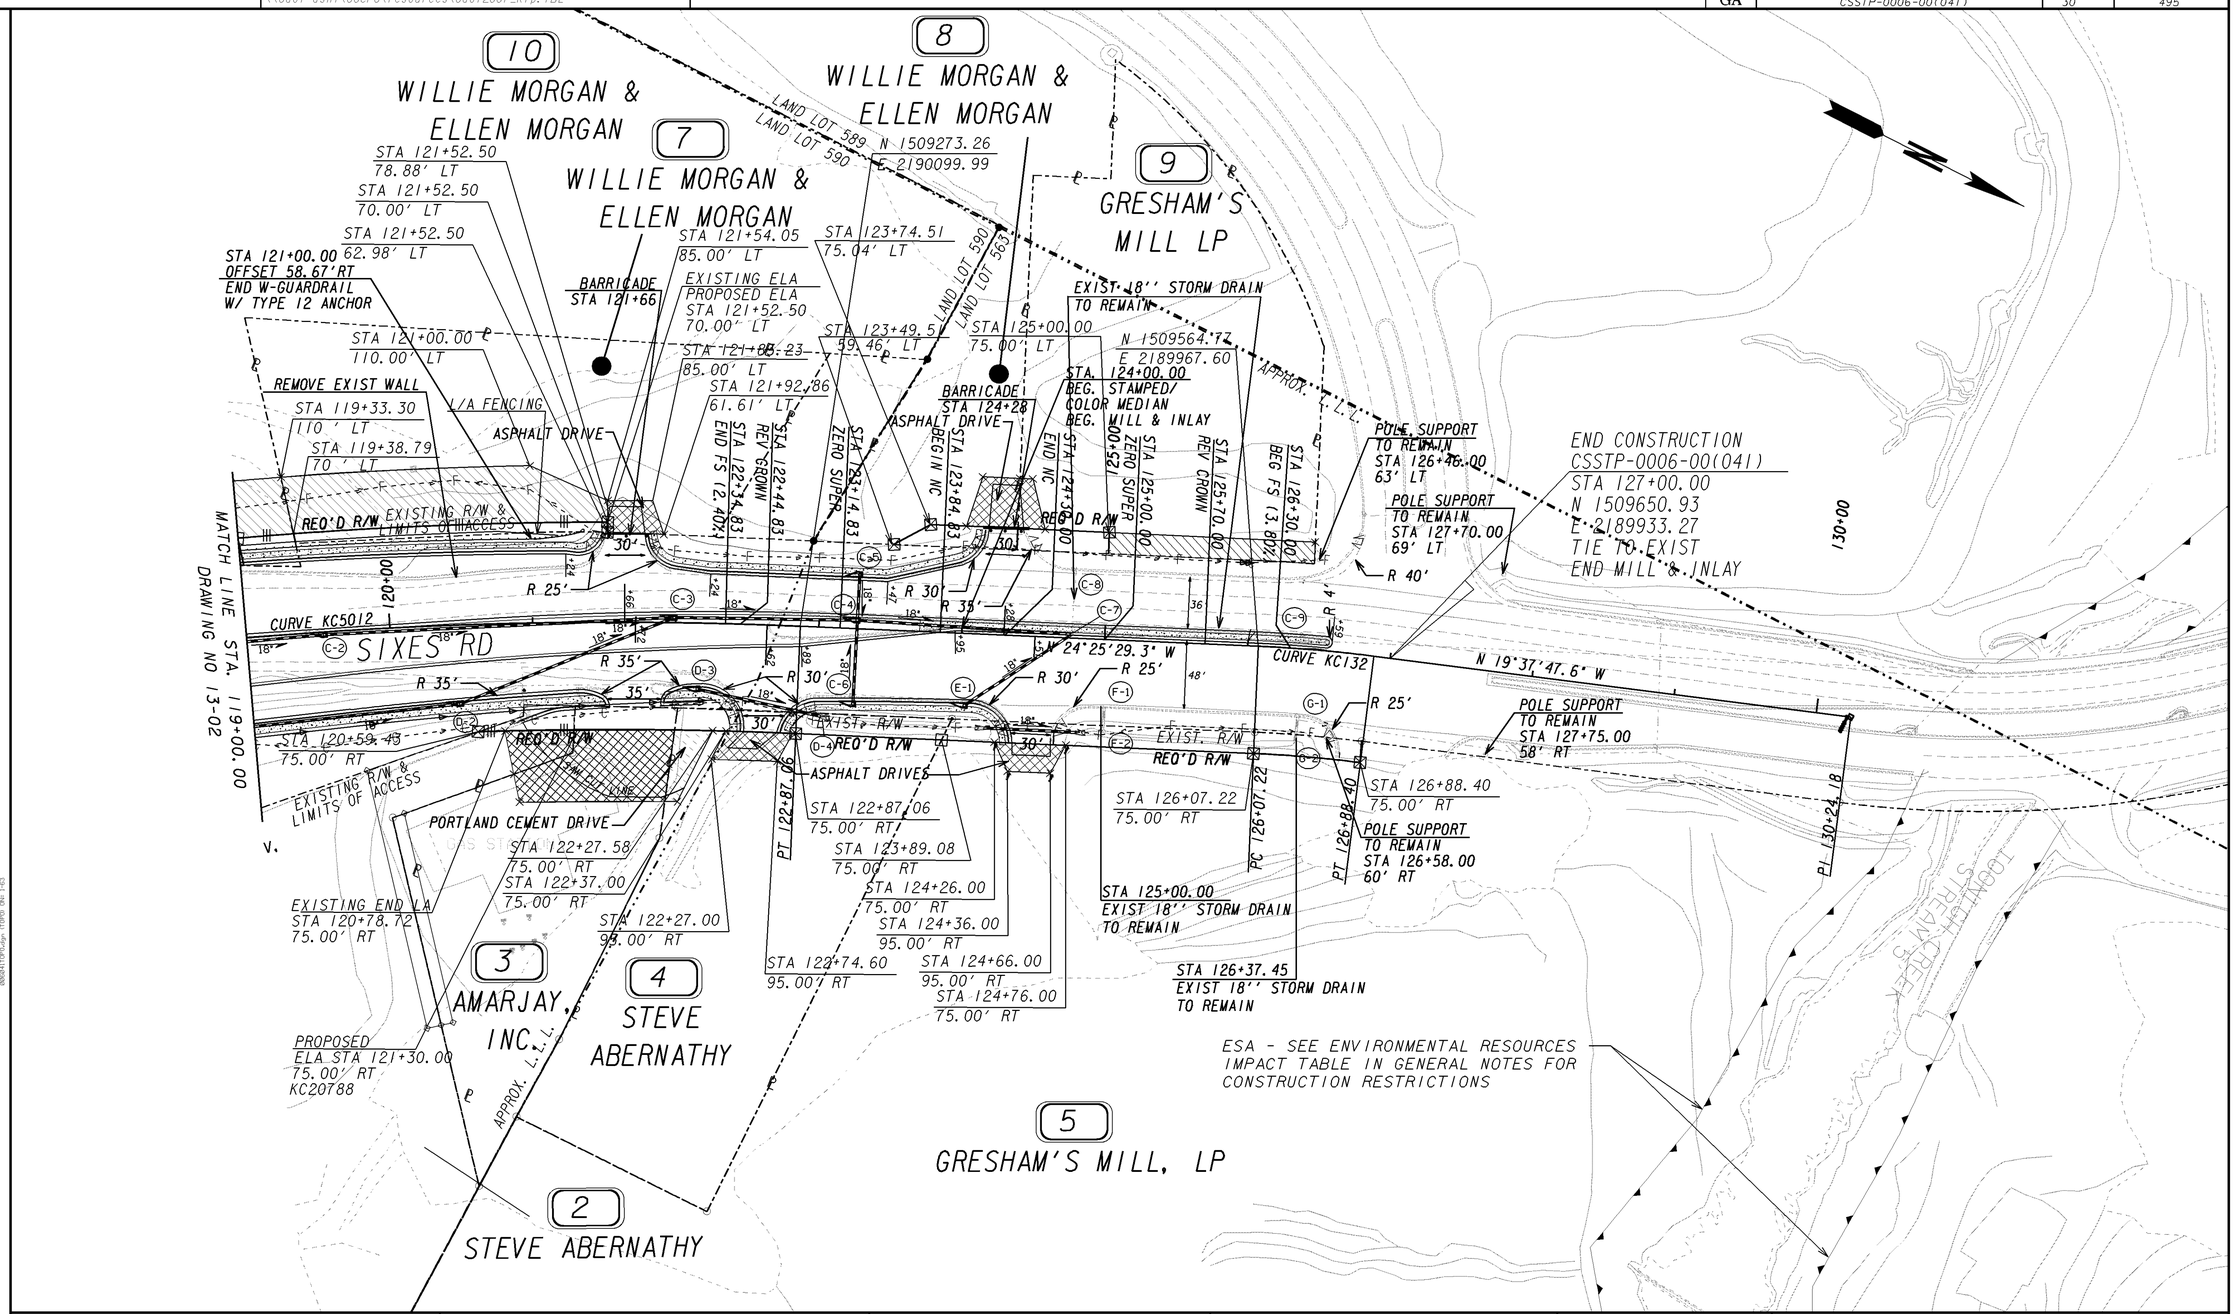


PROPERTY AND EXISTING R/W LINE
REQUIRED R/W LINE
CONSTRUCTION LIMITS
EASEMENT FOR CONSTR & MAINTENANCE OF SLOPES
EASEMENT FOR CONSTR OF SLOPES
EASEMENT FOR CONSTR OF DRIVES

BEGIN LIMIT OF ACCESS.....BLA
END LIMIT OF ACCESS.....ELA
LIMIT OF ACCESS
REQ'D R/W & LIMIT OF ACCESS
OBF
ESA

WHEEL CHAIR RAMP TYPES
TYPE A TYPE B TYPE D

**GEORGIA**
**DEPARTMENT OF TRANSPORTATION**

SCALE IN FEET
0 50 100 200

REVISION DATES

STATE OF GEORGIA
DEPARTMENT OF TRANSPORTATION
OFFICE: ROADWAY DESIGN

**MAINLINE PLAN**

SIXES ROAD

DRAWING NO. 13-03

3/1/2007 GPLN