1/6/2011 Thu Jan 06 16:06:05 2011 crudd	\\Gdot-dsn1\GOCFG\resources\Gdot2007_K1p.TBL	M:\0006041\DGN\006041PROF05.DGN	STATE	PROJECT NUMBER	SHEET NO.	TOTAL SHEETS
			GA	CSSTP-0006-00(041)	42	495

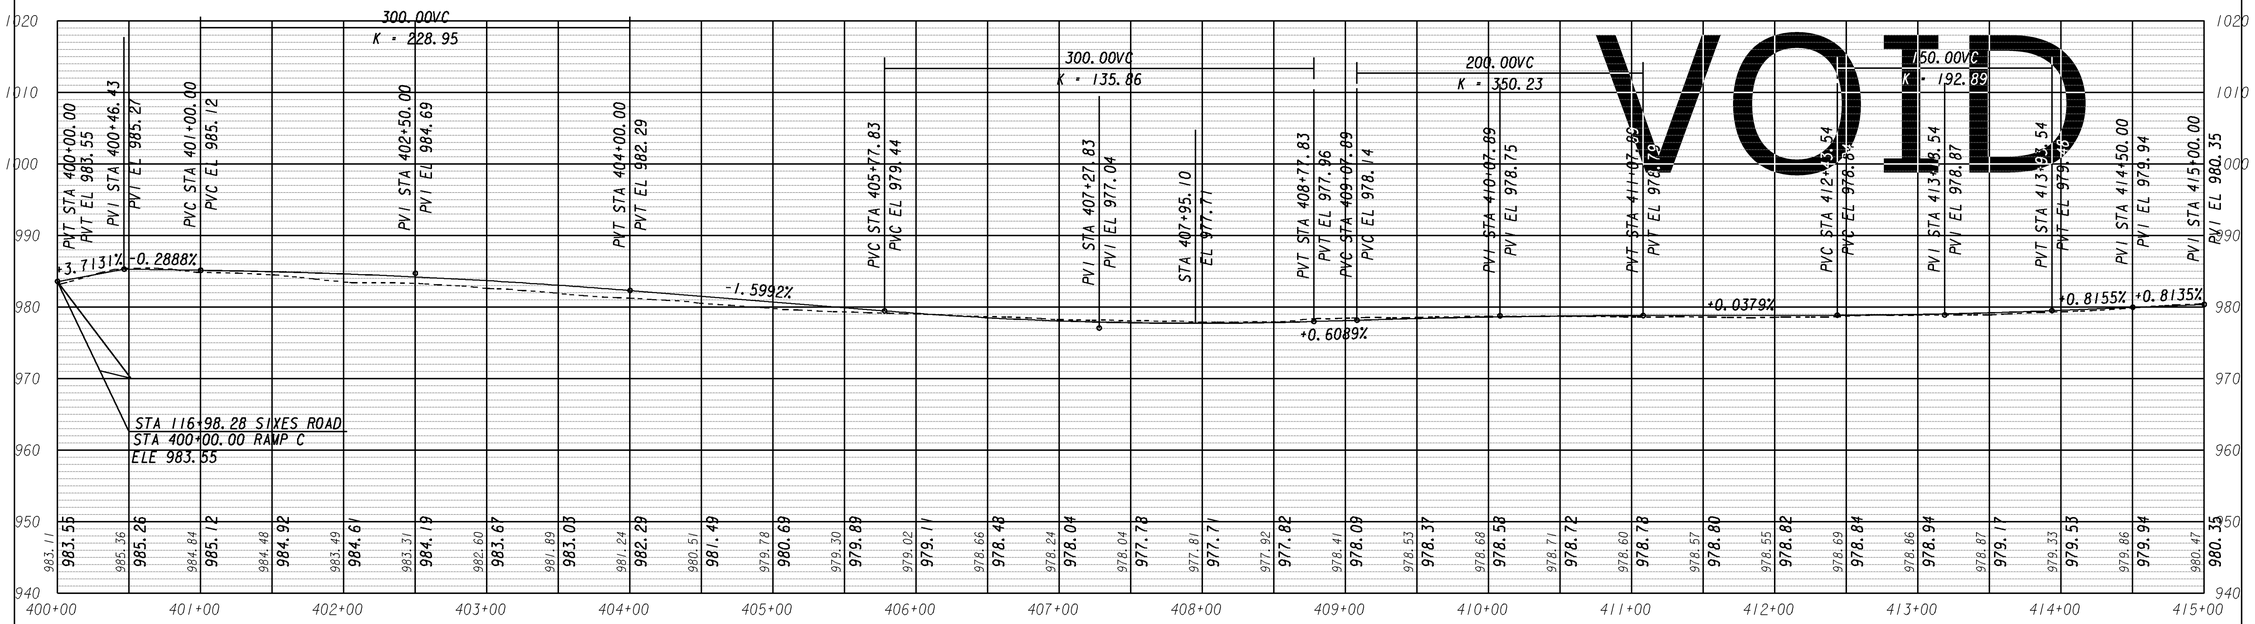

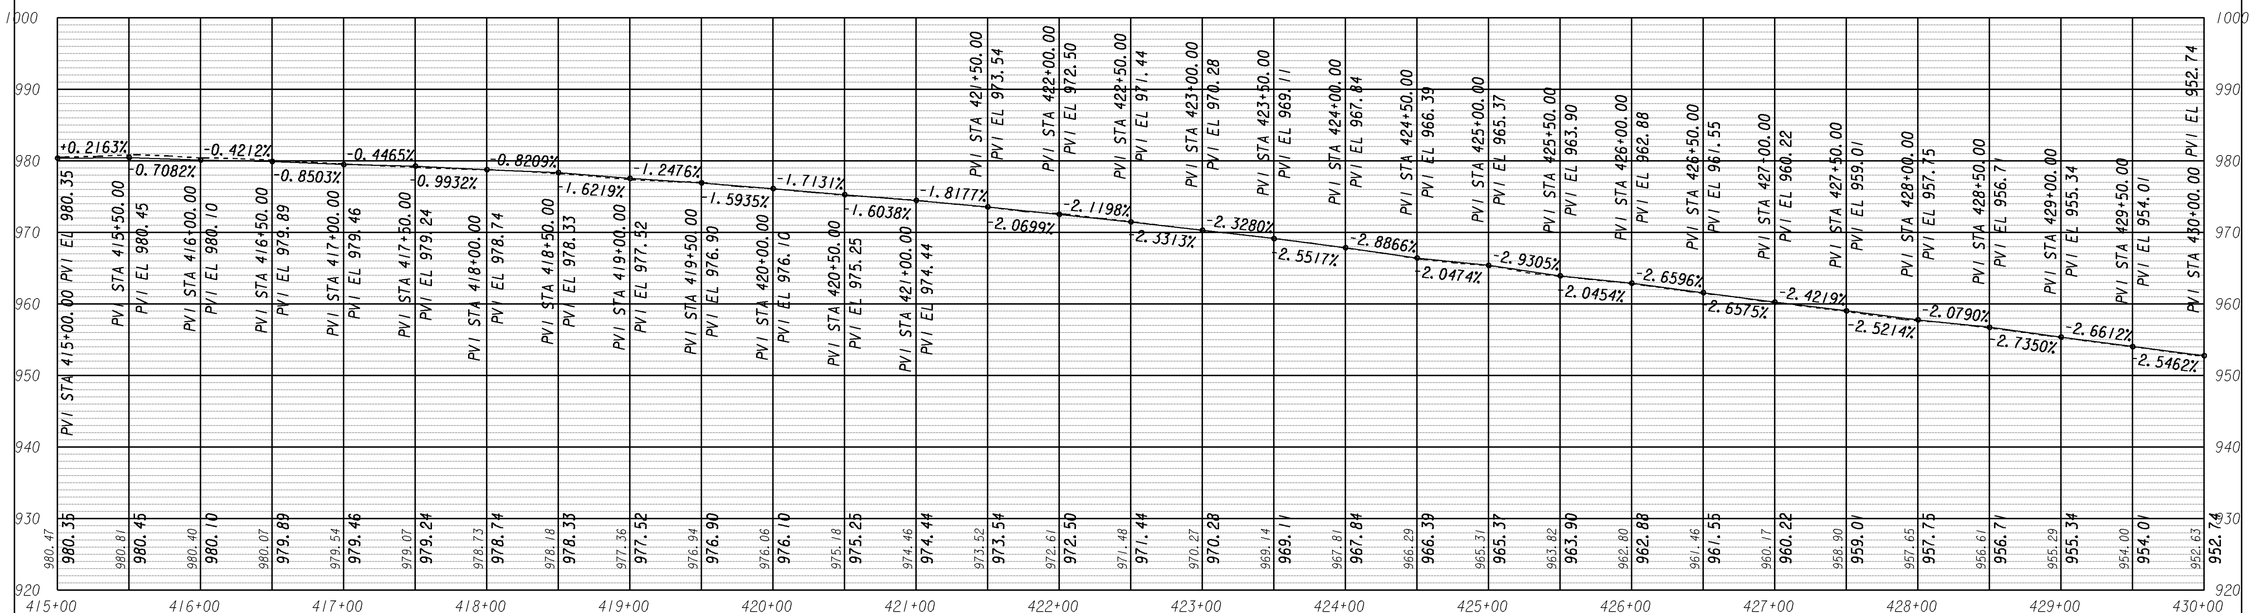

3/1/2007 GR2EDG

GEORGIA
DEPARTMENT OF TRANSPORTATION

REVISION DATES

STATE OF GEORGIA
DEPARTMENT OF TRANSPORTATION
OFFICE: ROADWAY DESIGN
CROSSROAD PROFILE
RAMP C

DRAWING No. 16-03