1/6/2011 Thu Jan 06 16:05:59 2011 crudd	\\Gdot-dsn1\GOCFG\resources\Gdot2007_K1p.TBL	M:\0006041\DGN\006041PROF06.DGN	STATE	PROJECT NUMBER	SHEET NO.	TOTAL SHEETS
			GA	CSSTP-0006-00(041)	46	497

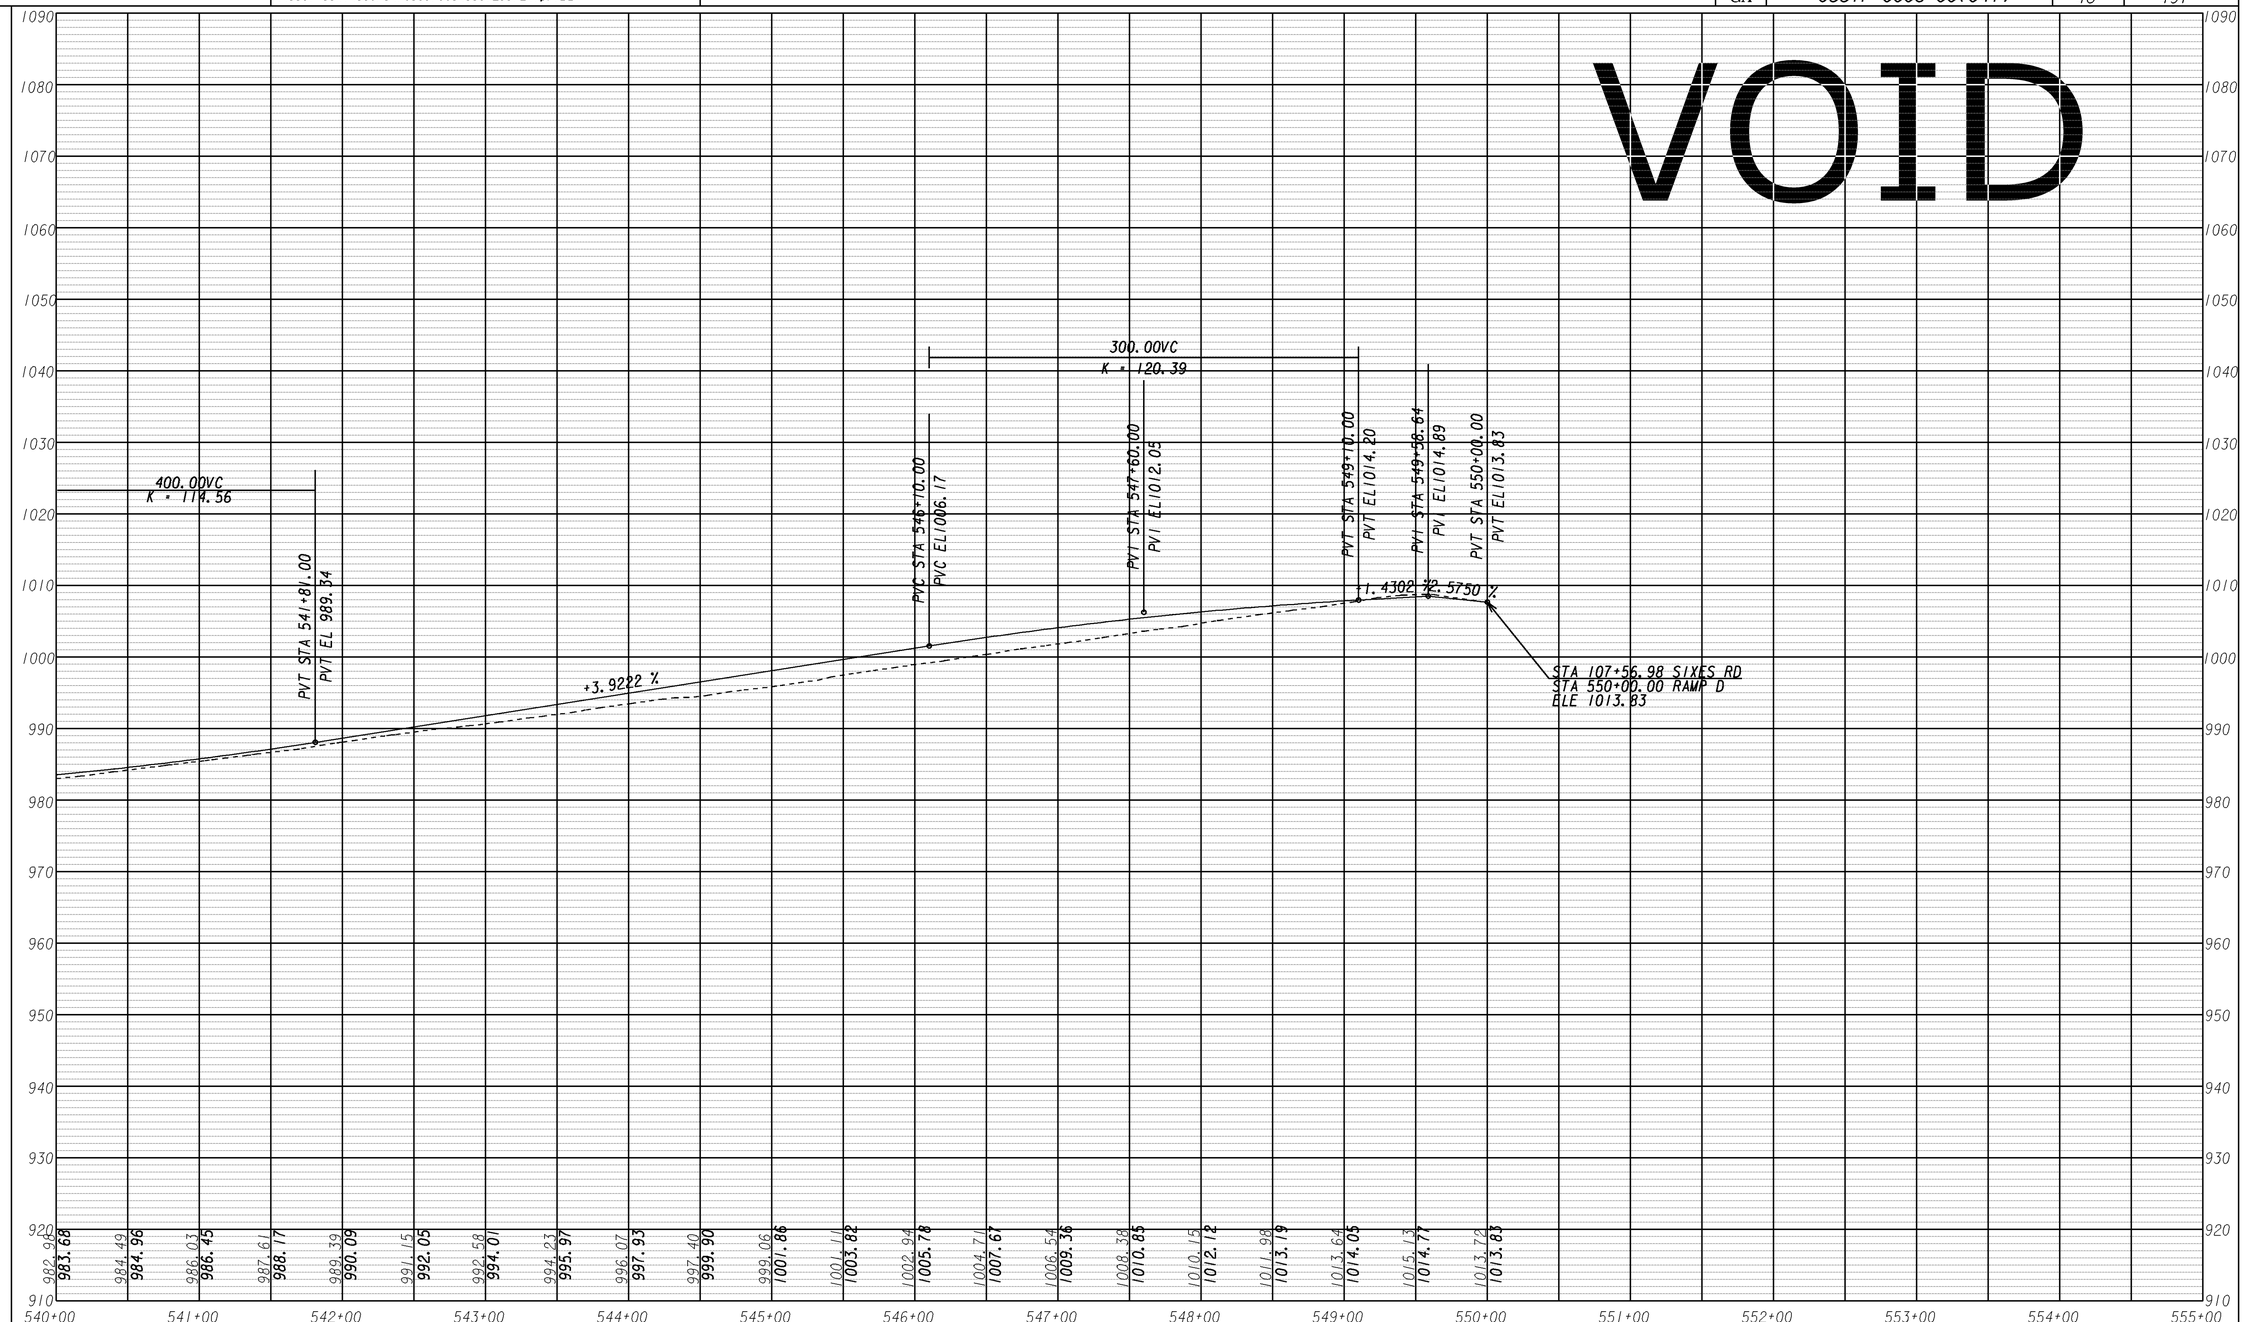

REVISION DATES		

GEORGIA
DEPARTMENT OF TRANSPORTATION

STATE OF GEORGIA
DEPARTMENT OF TRANSPORTATION
OFFICE: ROADWAY DESIGN

CROSSROAD PROFILE

RAMP D

DRAWING No. 16-07

3/1/2007 GRIEDG