1/6/2011 Thu Jan 06 16:31:52 2011 crudd	\\Gdot-dsn1\GOCFG\resources\Gdot2007_K1p.TBL	M:\0006041\DGN\006041SX1-04.dgn	STATE	PROJECT NUMBER	SHEET NO.	TOTAL SHEETS
			GA	CSSTP-0006-00(041)	90	495

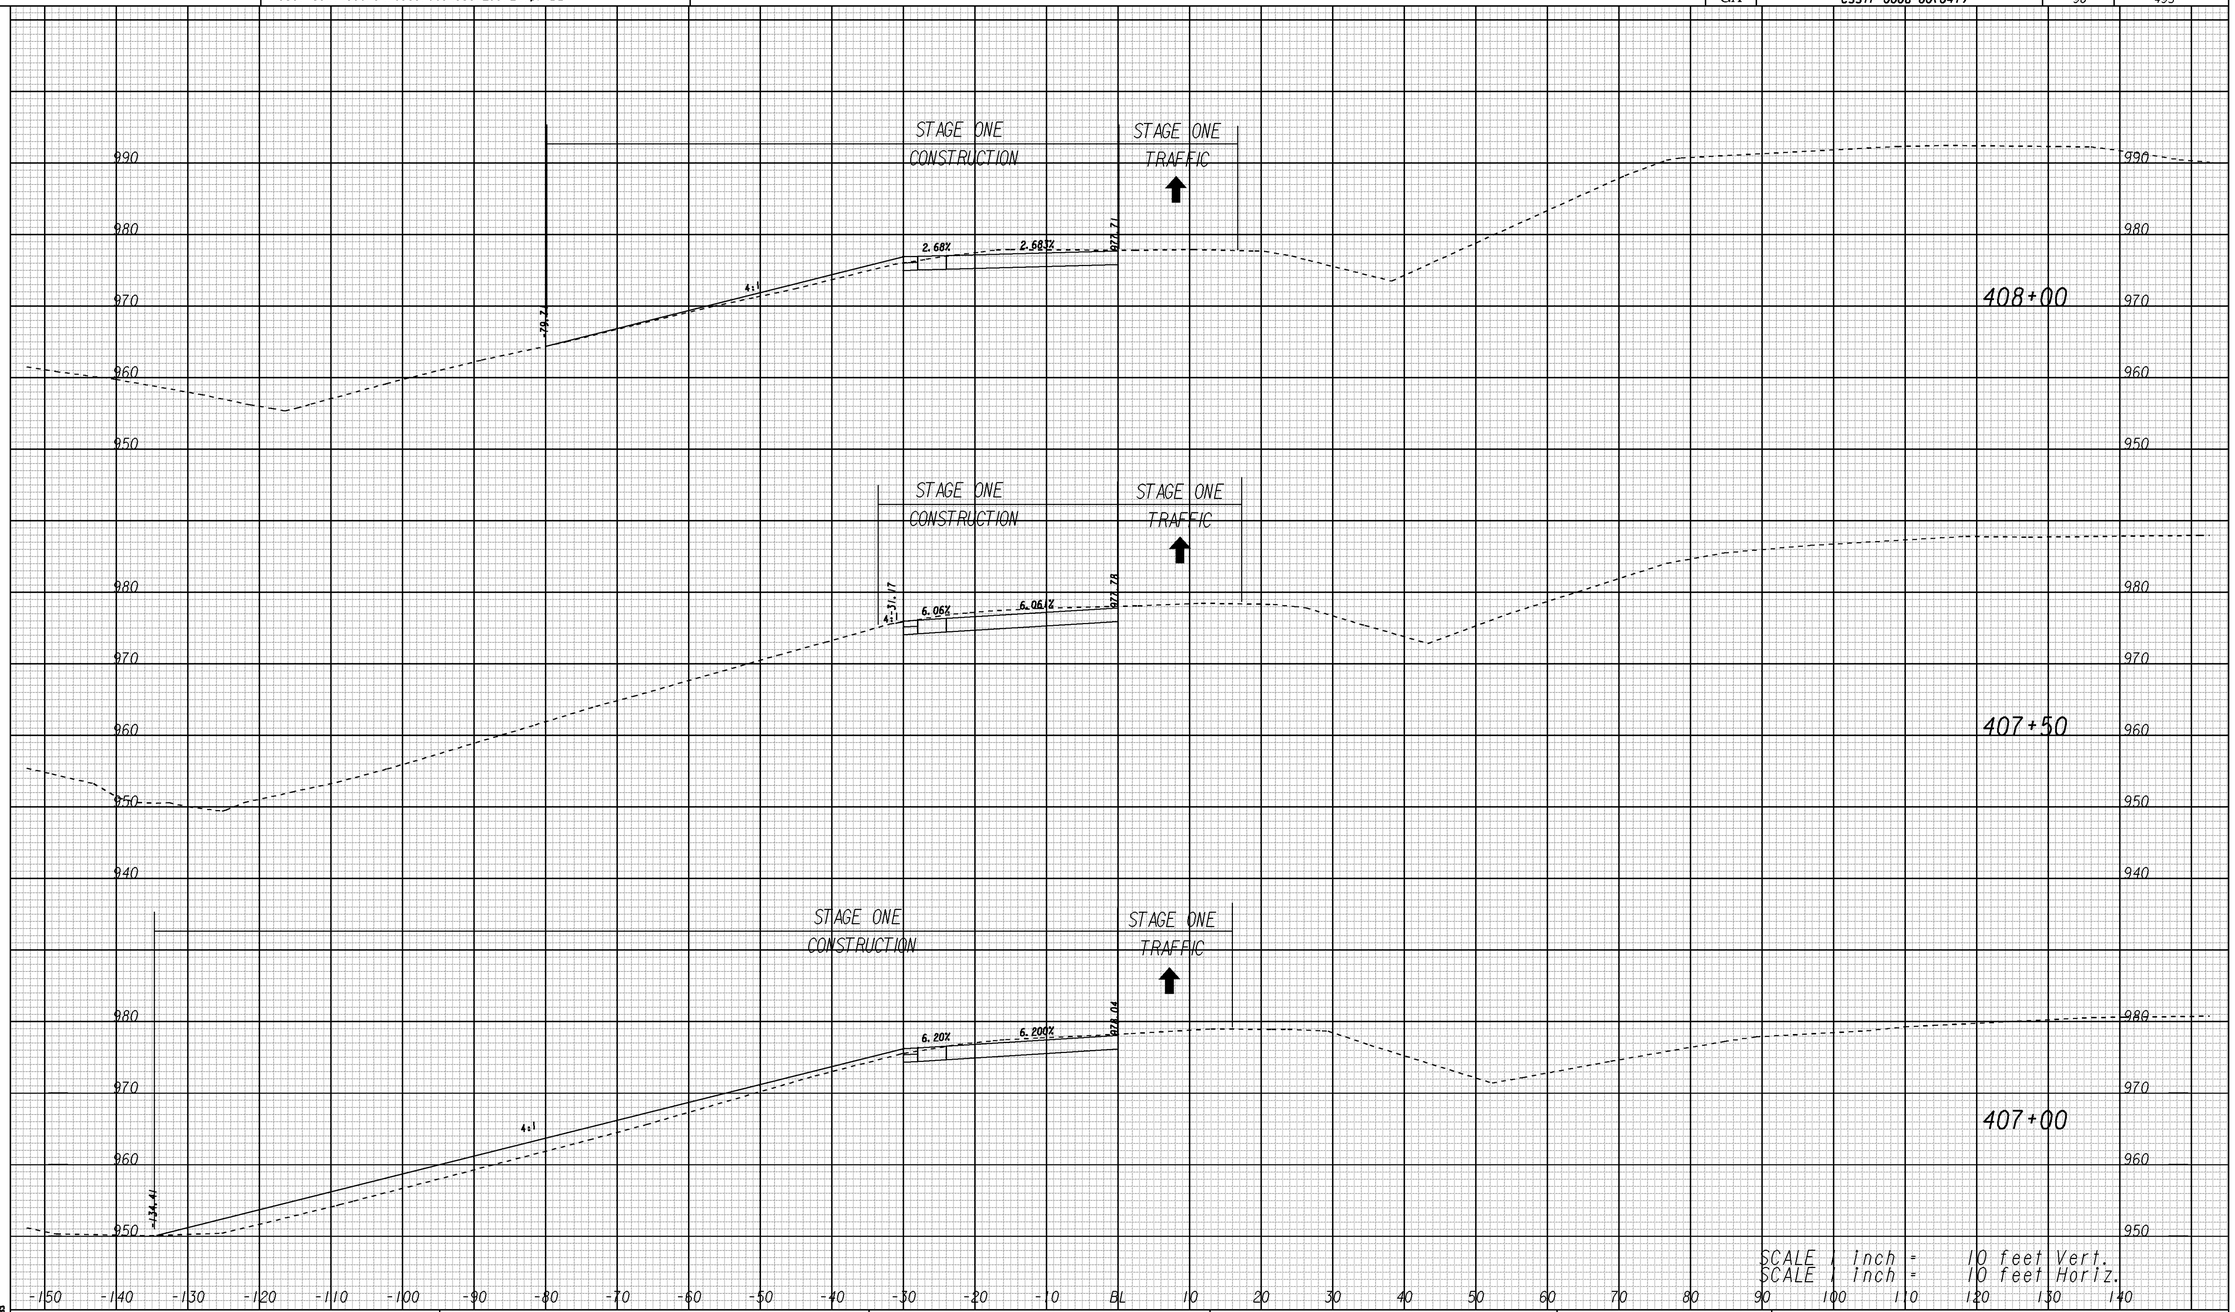

006041

GEORGIA
DEPARTMENT OF TRANSPORTATION

HORIZONTAL: 1" = 10'
VERTICAL: 1" = 10'

REVISION DATES

STATE OF GEORGIA
DEPARTMENT OF TRANSPORTATION
OFFICE: ROADWAY DESIGN

CROSS SECTIONS
CONSTRUCTION STAGING
STAGE ONE
RAMP C

DRAWING No. 19-43

3/1/2007 SUXSEW