1/6/2011 Thu Jan 06 16:33:16 2011 crudd	\\Gdot-dsn1\GOCFG\resources\Gdot2007_K1p.TBL	M:\0006041\DGN\0060411ST03_2.dgn	STATE	PROJECT NUMBER	SHEET NO.	TOTAL SHEETS
			GA	CSSTP-0006-00(041)	139	495

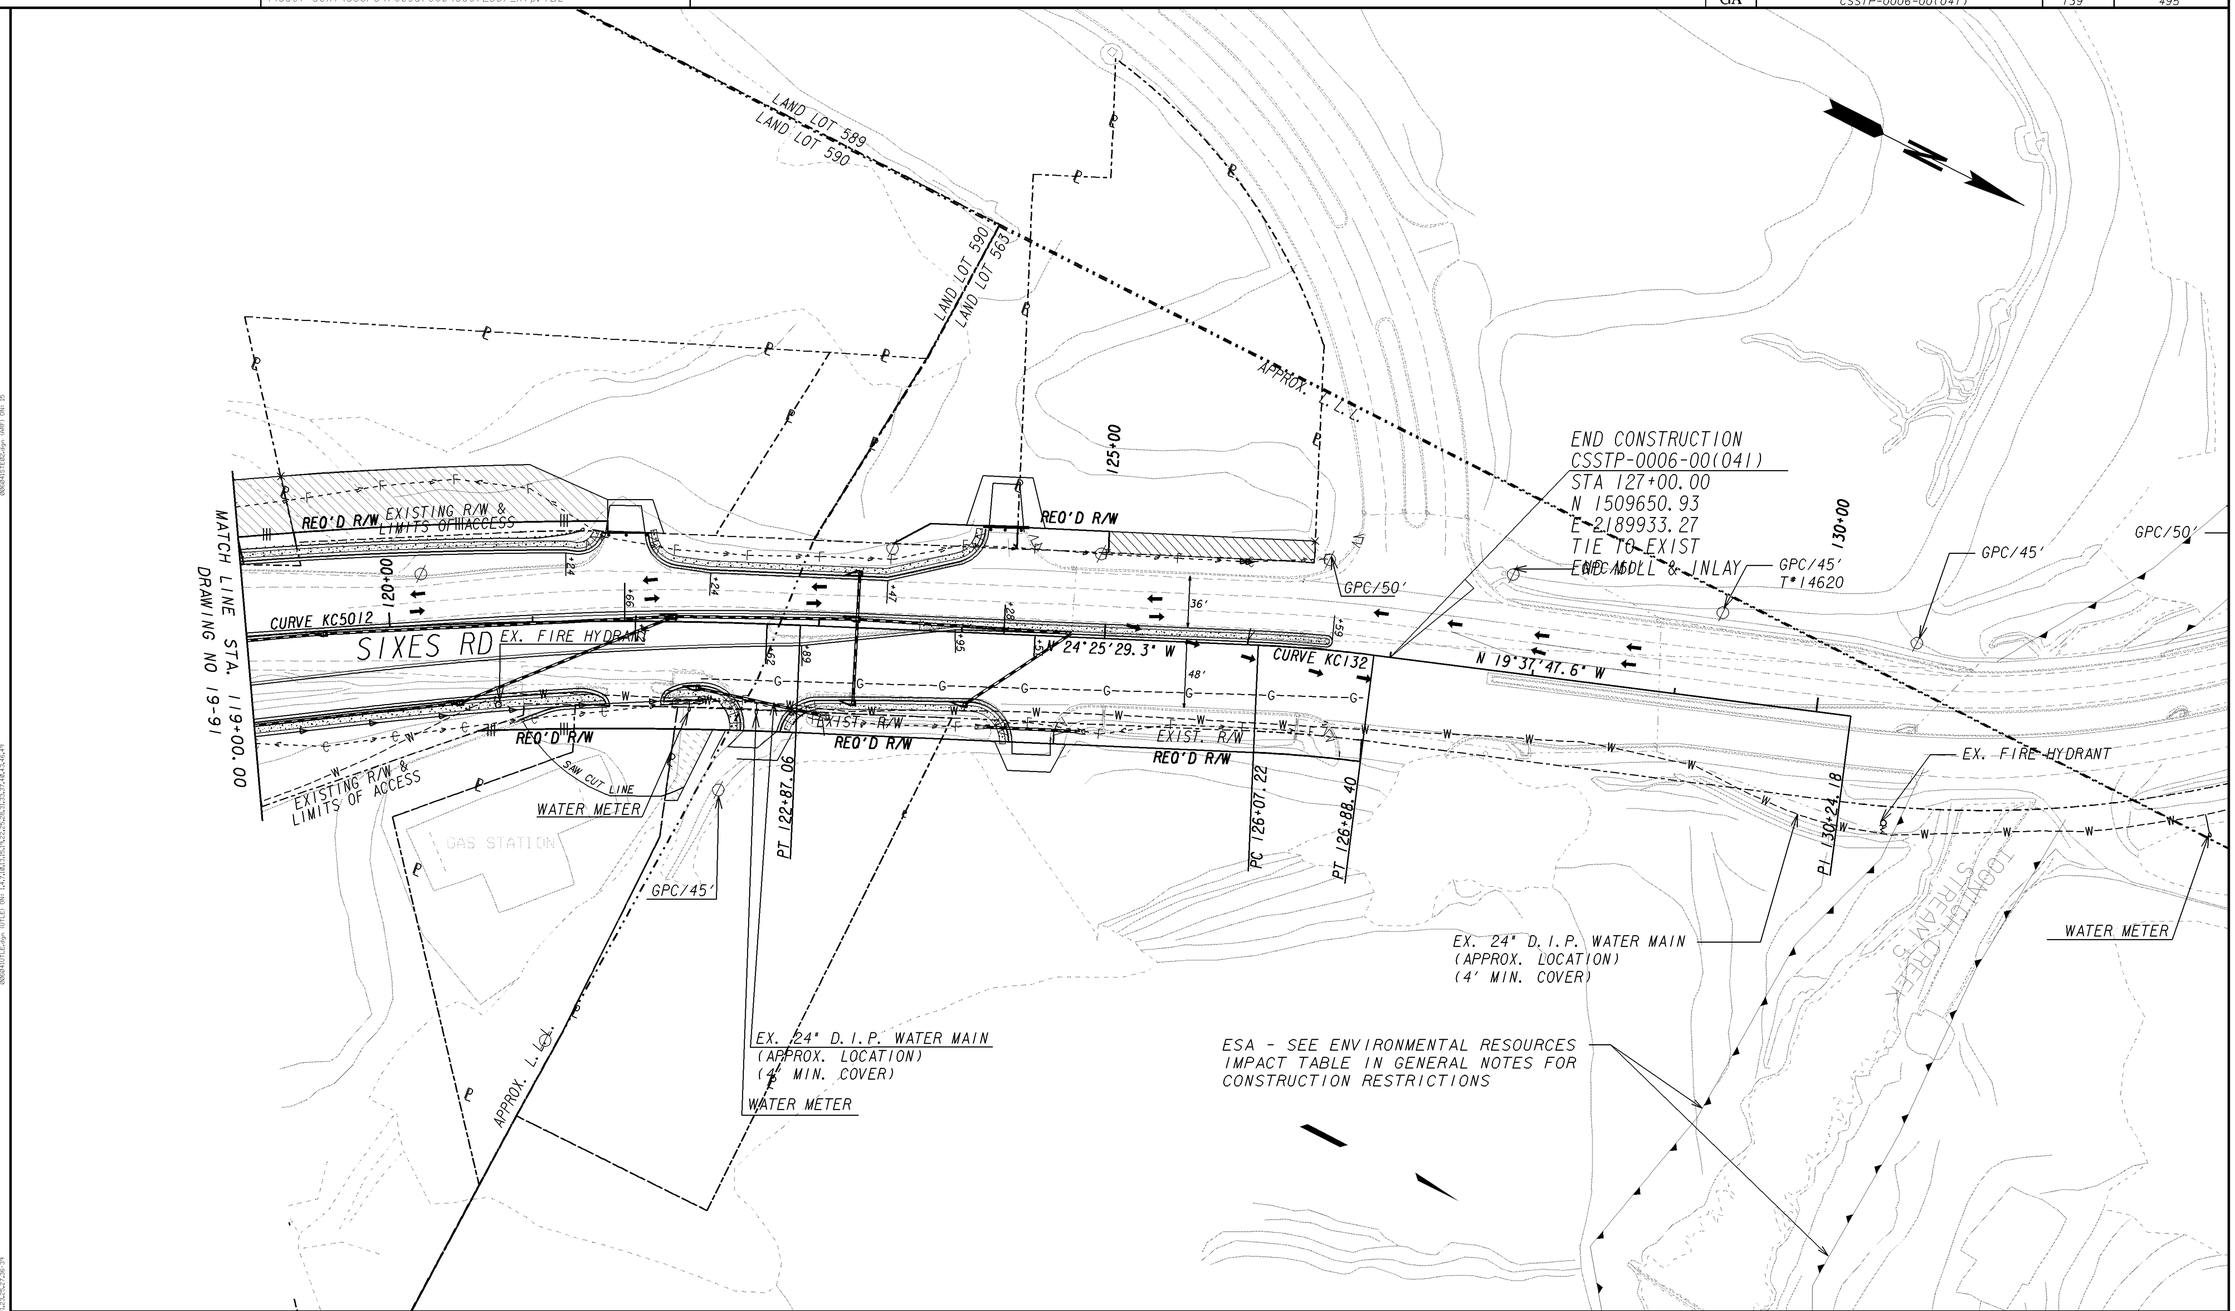

LEGEND

- STAGE ONE CONSTRUCTION
- STAGE TWO CONSTRUCTION
- STAGE THREE CONSTRUCTION
- TEMPORARY CONSTRUCTION PAVEMENT
- CONCRETE MEDIAN CONSTRUCTION

GEORGIA
DEPARTMENT OF TRANSPORTATION

SCALE IN FEET
0 50 100 200

REVISION DATES

STATE OF GEORGIA
DEPARTMENT OF TRANSPORTATION
OFFICE: ROADWAY DESIGN

CONSTRUCTION STAGING PLAN

STAGE TWO CONSTRUCTION

DRAWING NO. 19-92

3/1/2007 GPLN