1/6/2011 Thu Jan 06 16:33:21 2011 crudd	\\Gdot-dsn1\GOCFG\resources\Gdot2007_K1p.TBL	M:\000604I\DGN\006041ST06_2.dgn	STATE	PROJECT NUMBER	SHEET NO.	TOTAL SHEETS
			GA	CSSTP-0006-00(041)	142	495

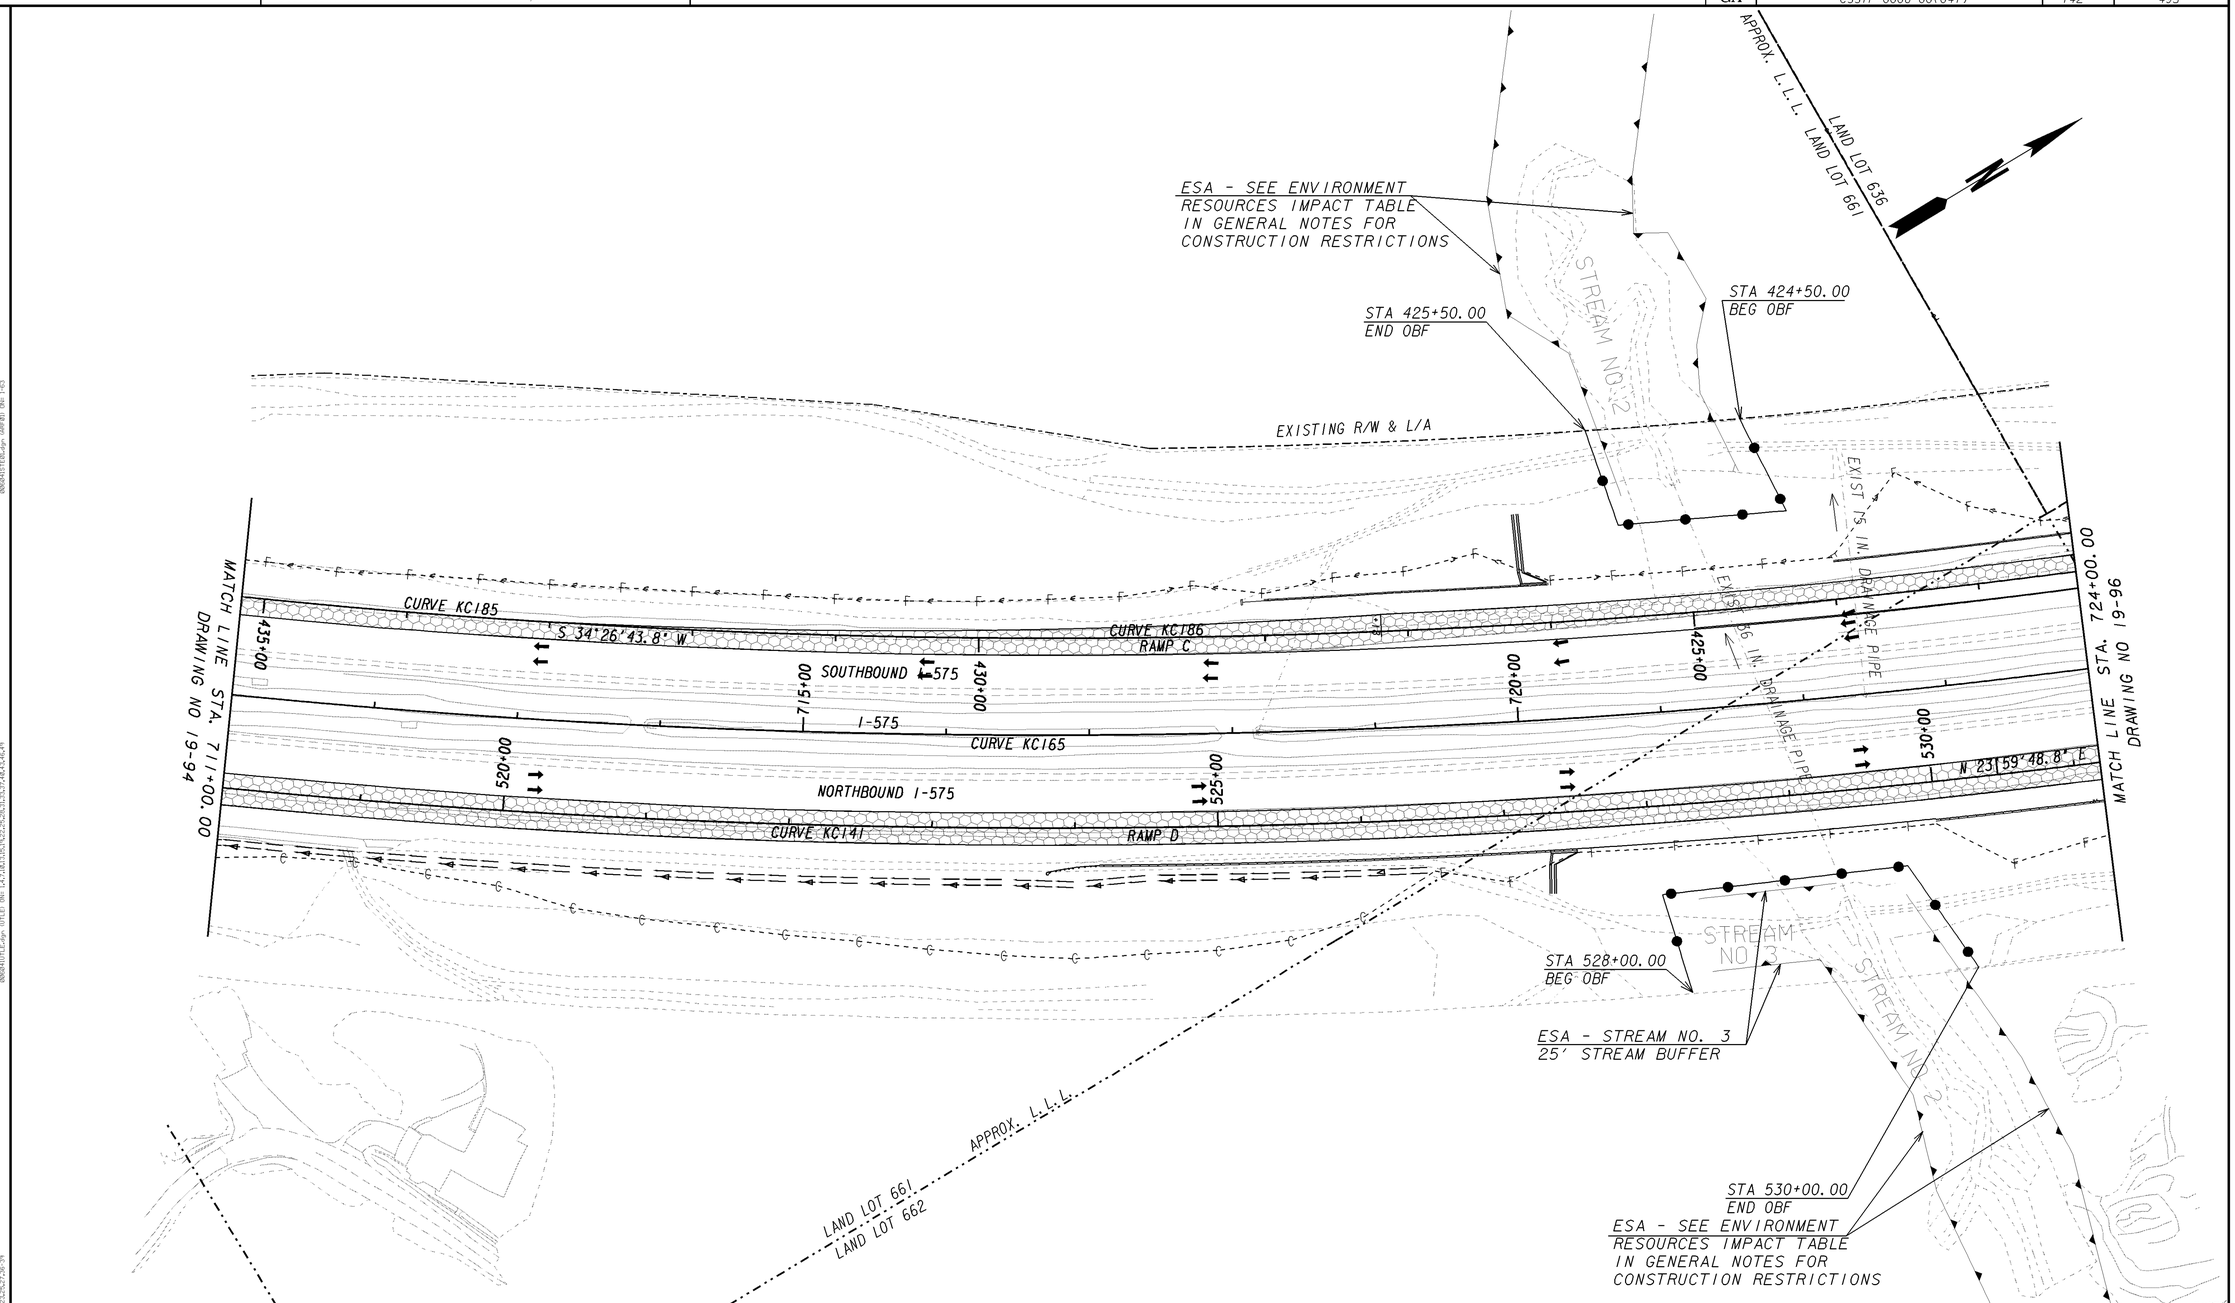

LEGEND

- STAGE ONE CONSTRUCTION
- STAGE TWO CONSTRUCTION
- STAGE THREE CONSTRUCTION
- TEMPORARY CONSTRUCTION PAVEMENT
- CONCRETE MEDIAN CONSTRUCTION

GEORGIA
DEPARTMENT OF TRANSPORTATION

SCALE IN FEET
0 50 100 200

REVISION DATES

STATE OF GEORGIA
DEPARTMENT OF TRANSPORTATION
OFFICE: ROADWAY DESIGN

CONSTRUCTION STAGING PLAN

STAGE TWO CONSTRUCTION

DRAWING No. 19-95

3/1/2007 GPLN