1/6/2011 Thu Jan 06 16:10:44 2011	\\Gdot-dsn1\GOCFG\resources\Gdot2007_Klp.TBL	M:\0006041\DGN\006041SX2-01.DGN	STATE	PROJECT NUMBER	SHEET NO.	TOTAL SHEETS
ajune			GA	CSSTP-0006-00(041)	150	495

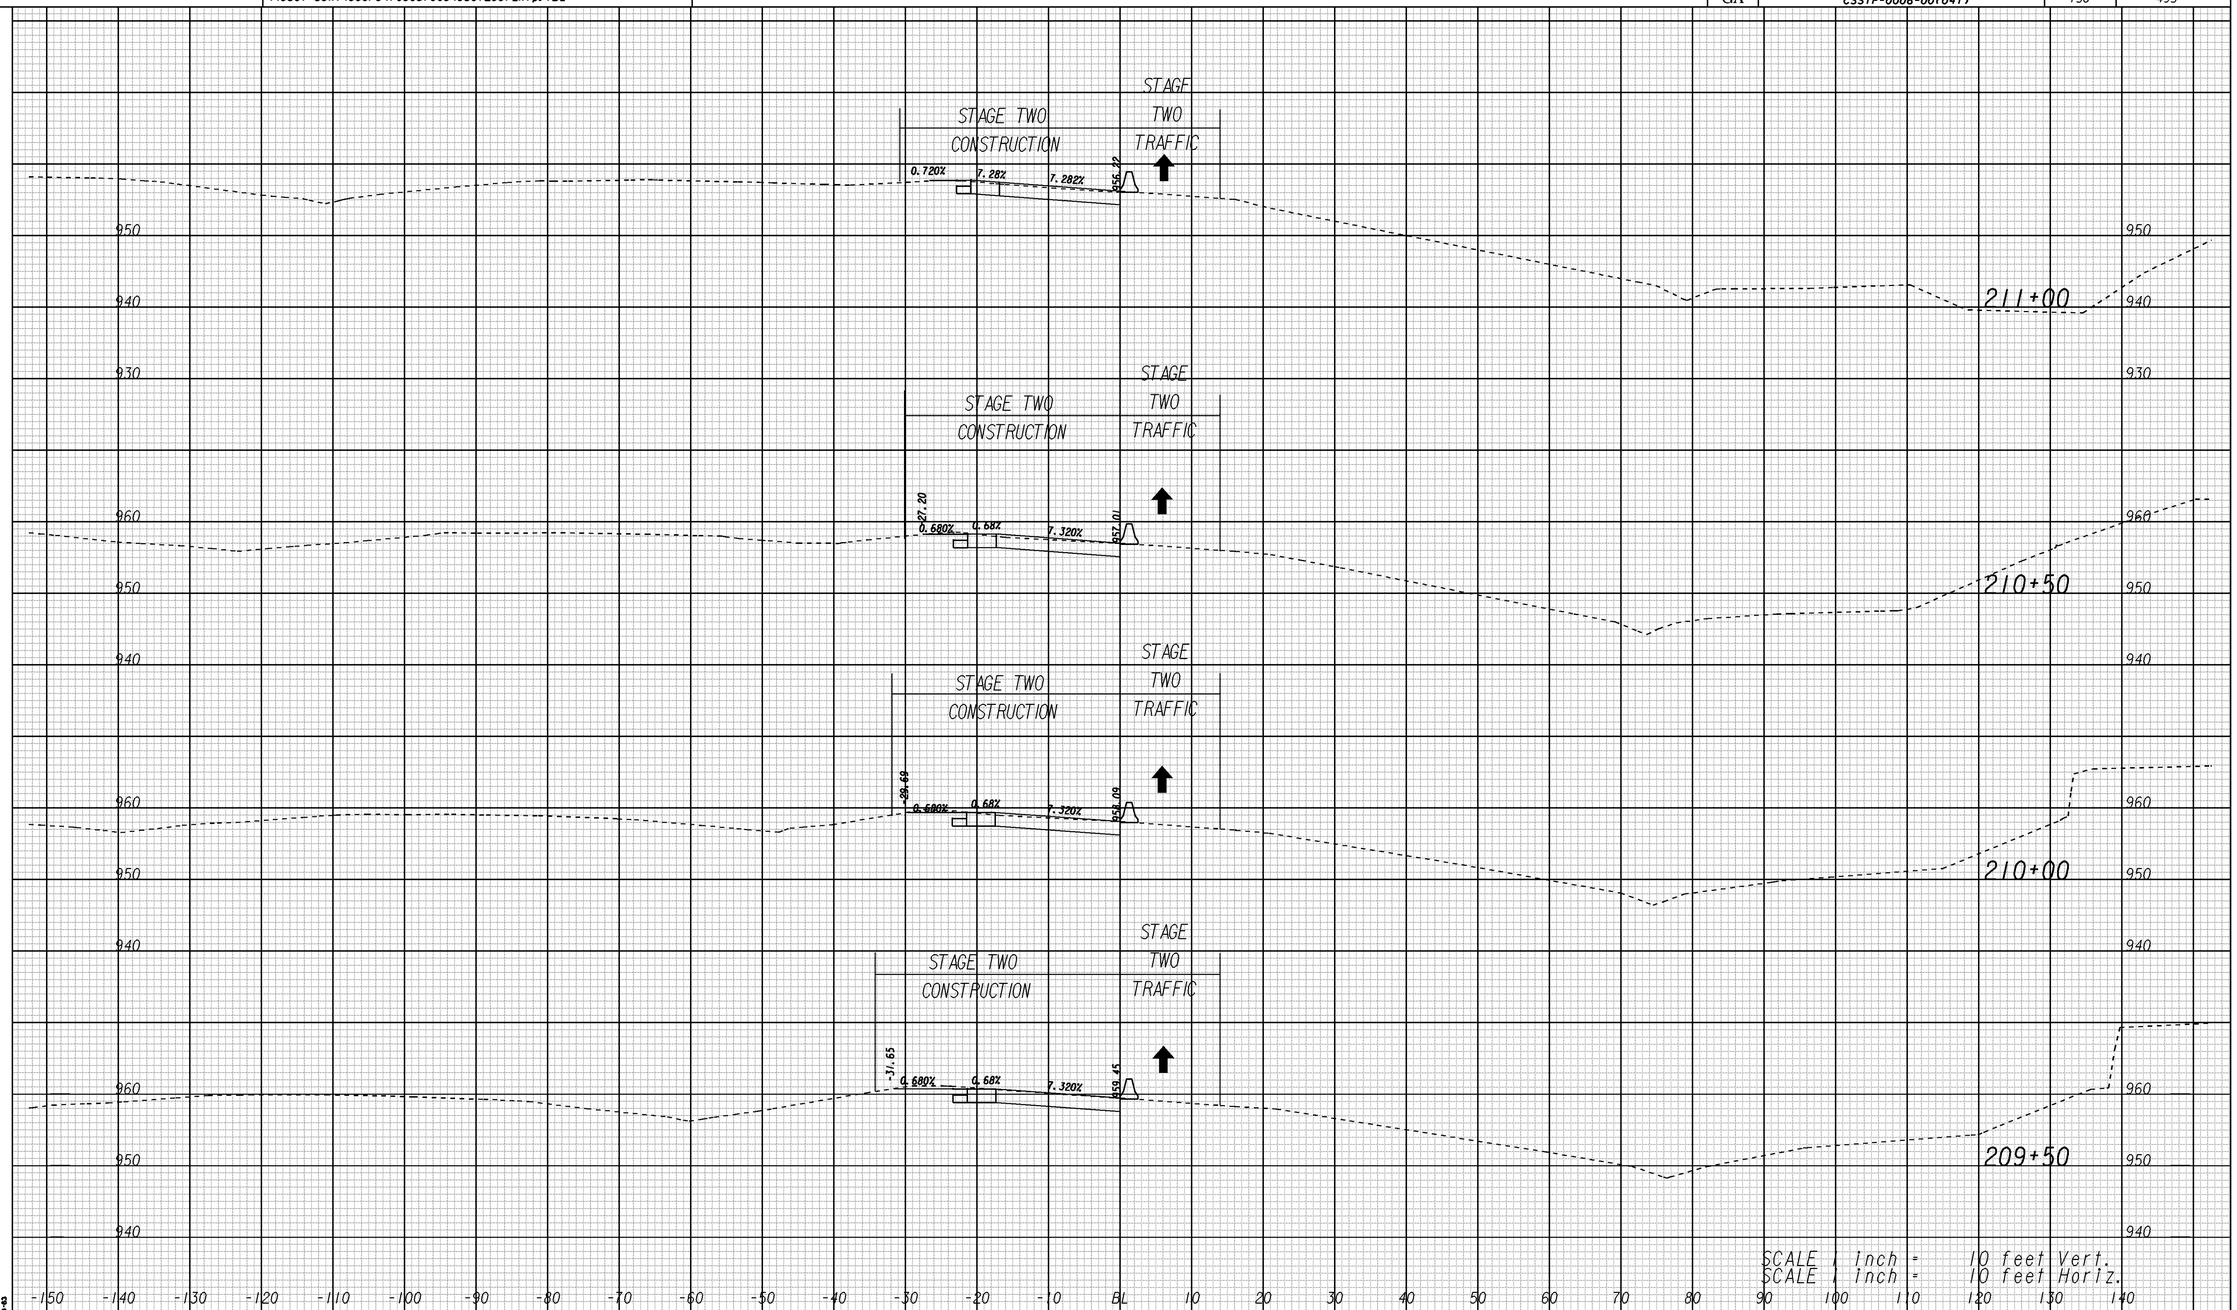

006041

GEORGIA
DEPARTMENT OF TRANSPORTATION

HORIZONTAL: 1" = 10'
VERTICAL: 1" = 10'

REVISION DATES		

STATE OF GEORGIA
DEPARTMENT OF TRANSPORTATION
OFFICE: ROADWAY DESIGN

CROSS SECTIONS CONSTRUCTION STAGING STAGE TWO RAMP A

DRAWING No. 19-103

3/1/2007 SUNSEW