1/6/2011 Thu Jan 06 16:15:08 2011	\\Gdot-dsn1\GOCFG\resources\Gdot2007_K1p.TBL	m:\0006041\DGN\006041SX3-01.DGN	STATE	PROJECT NUMBER	SHEET NO.	TOTAL SHEETS
ajune			GA	CSSTP-0006-00(041)	178	495

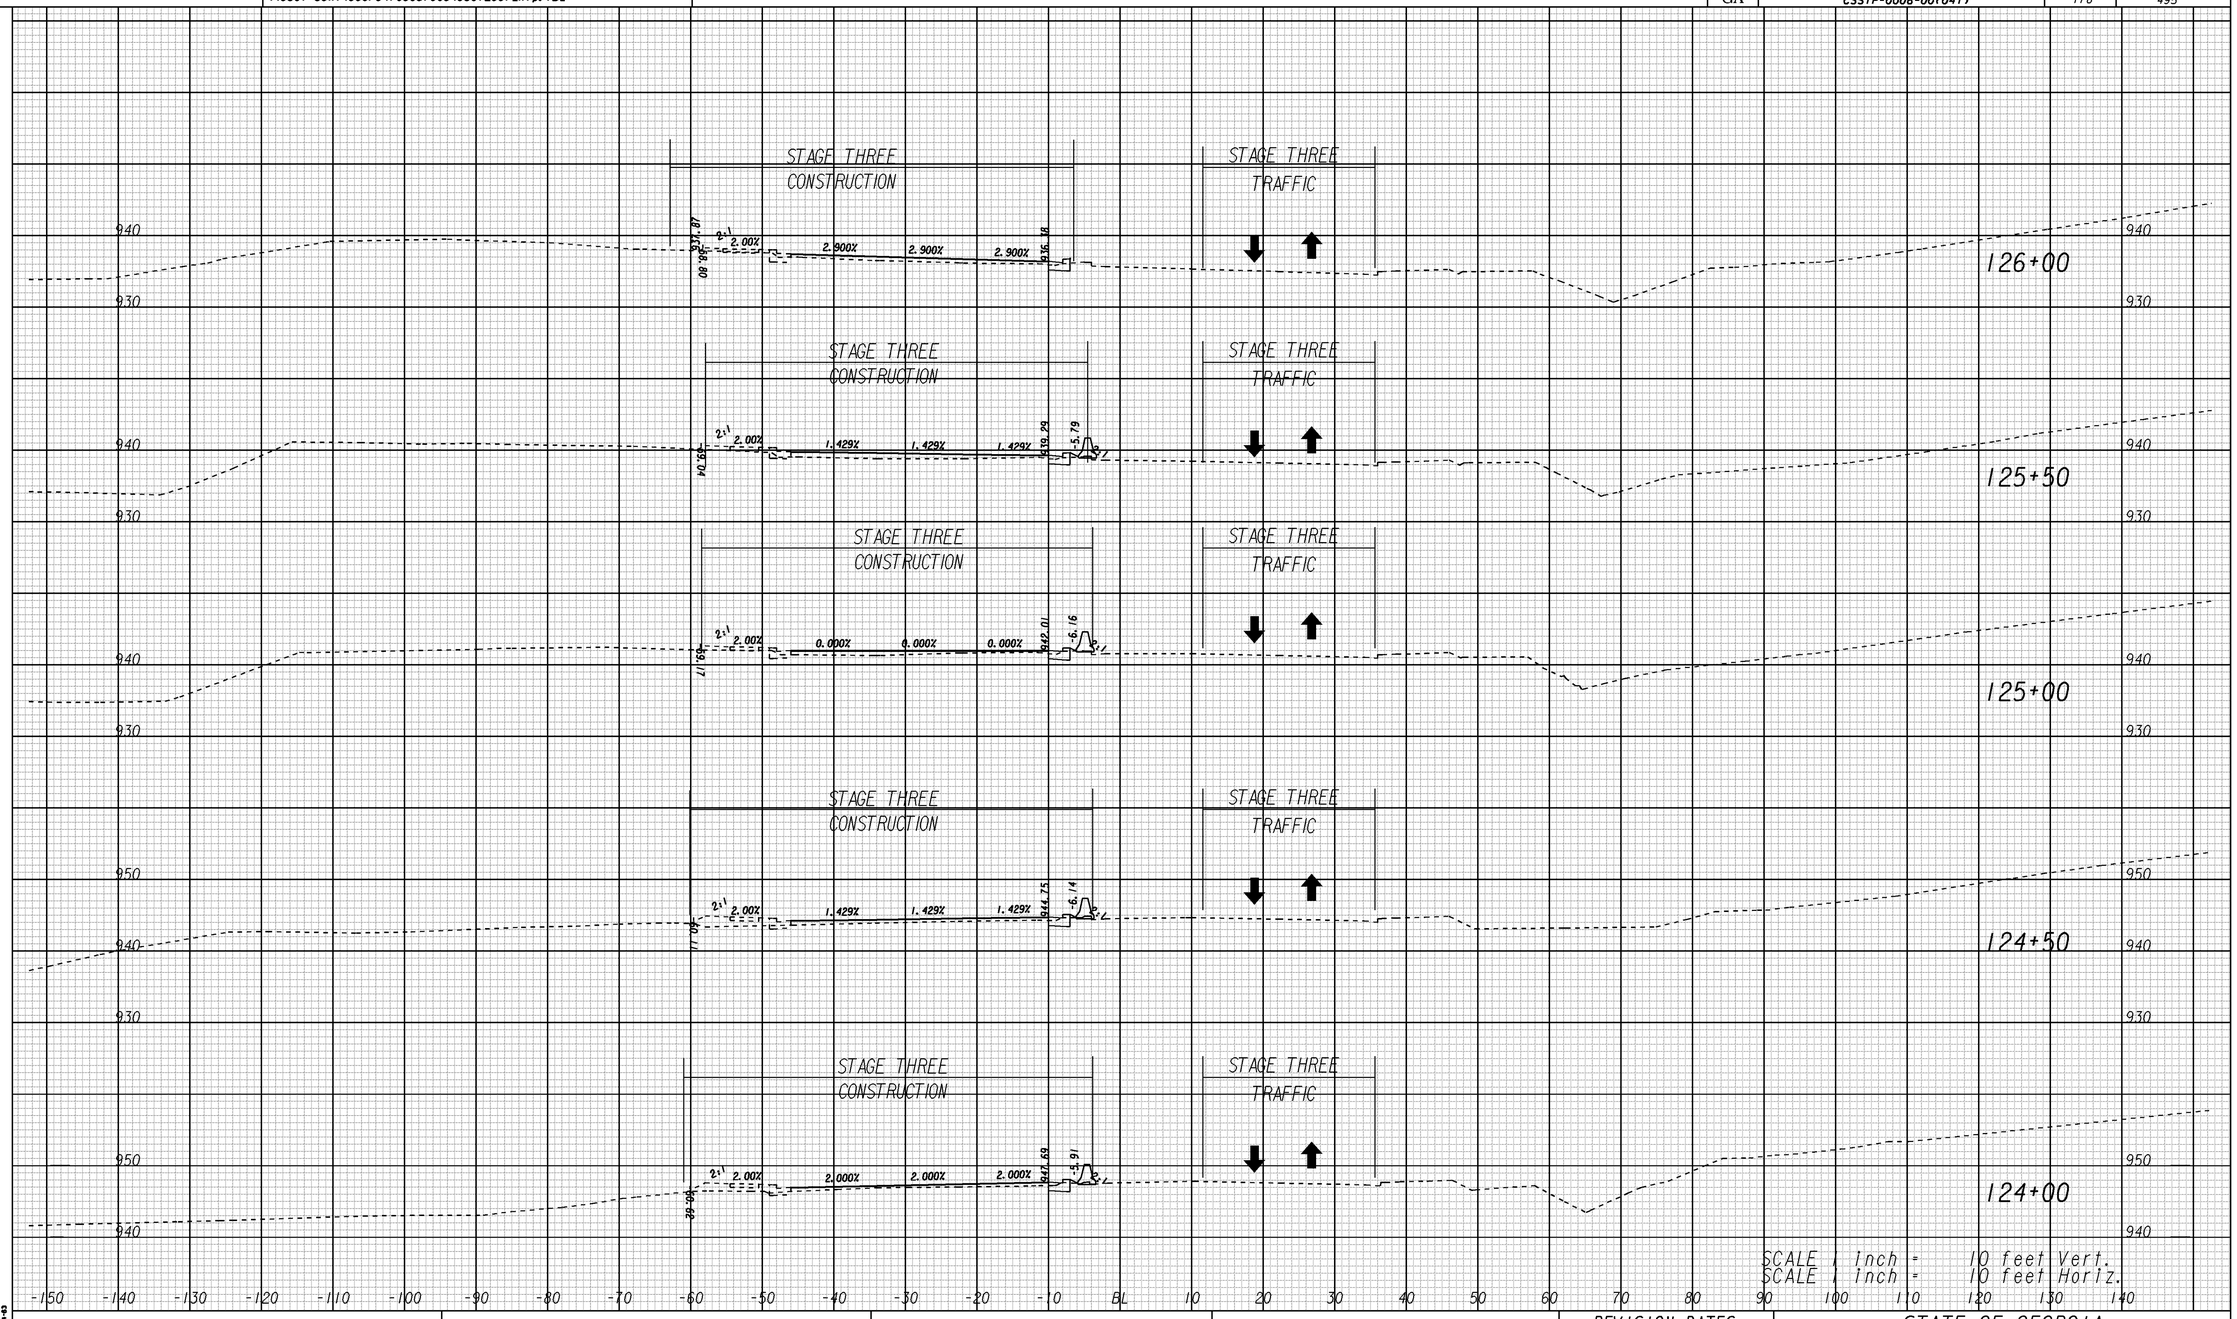

006041

GEORGIA
DEPARTMENT OF TRANSPORTATION

HORIZONTAL: 1" = 10'
VERTICAL: 1" = 10'

REVISION DATES		

STATE OF GEORGIA
DEPARTMENT OF TRANSPORTATION
OFFICE: ROADWAY DESIGN

CROSS SECTIONS
CONSTRUCTION STAGING
STAGE THREE
SIXES ROAD

DRAWING NO. 19-131

3/1/2007 SIXSEW