1/6/2011 4:15:10 PM \\GDOT-DSN1\GOPLOT\QCF\GO_Klp8000.qcf ajune M:\0006041\PRF\019-132-006041SX3-04-01.prf

1/6/2011 Thu Jan 06 16:15:12 2011	\\Gdot-dsn1\GOCFG\resources\Gdot2007_Klp.TBL	m:\0006041\DGN\006041SX3-04.dgn	STATE	PROJECT NUMBER	SHEET NO.	TOTAL SHEETS
ajune			GA	CSSTP-0006-00(041)	179	495

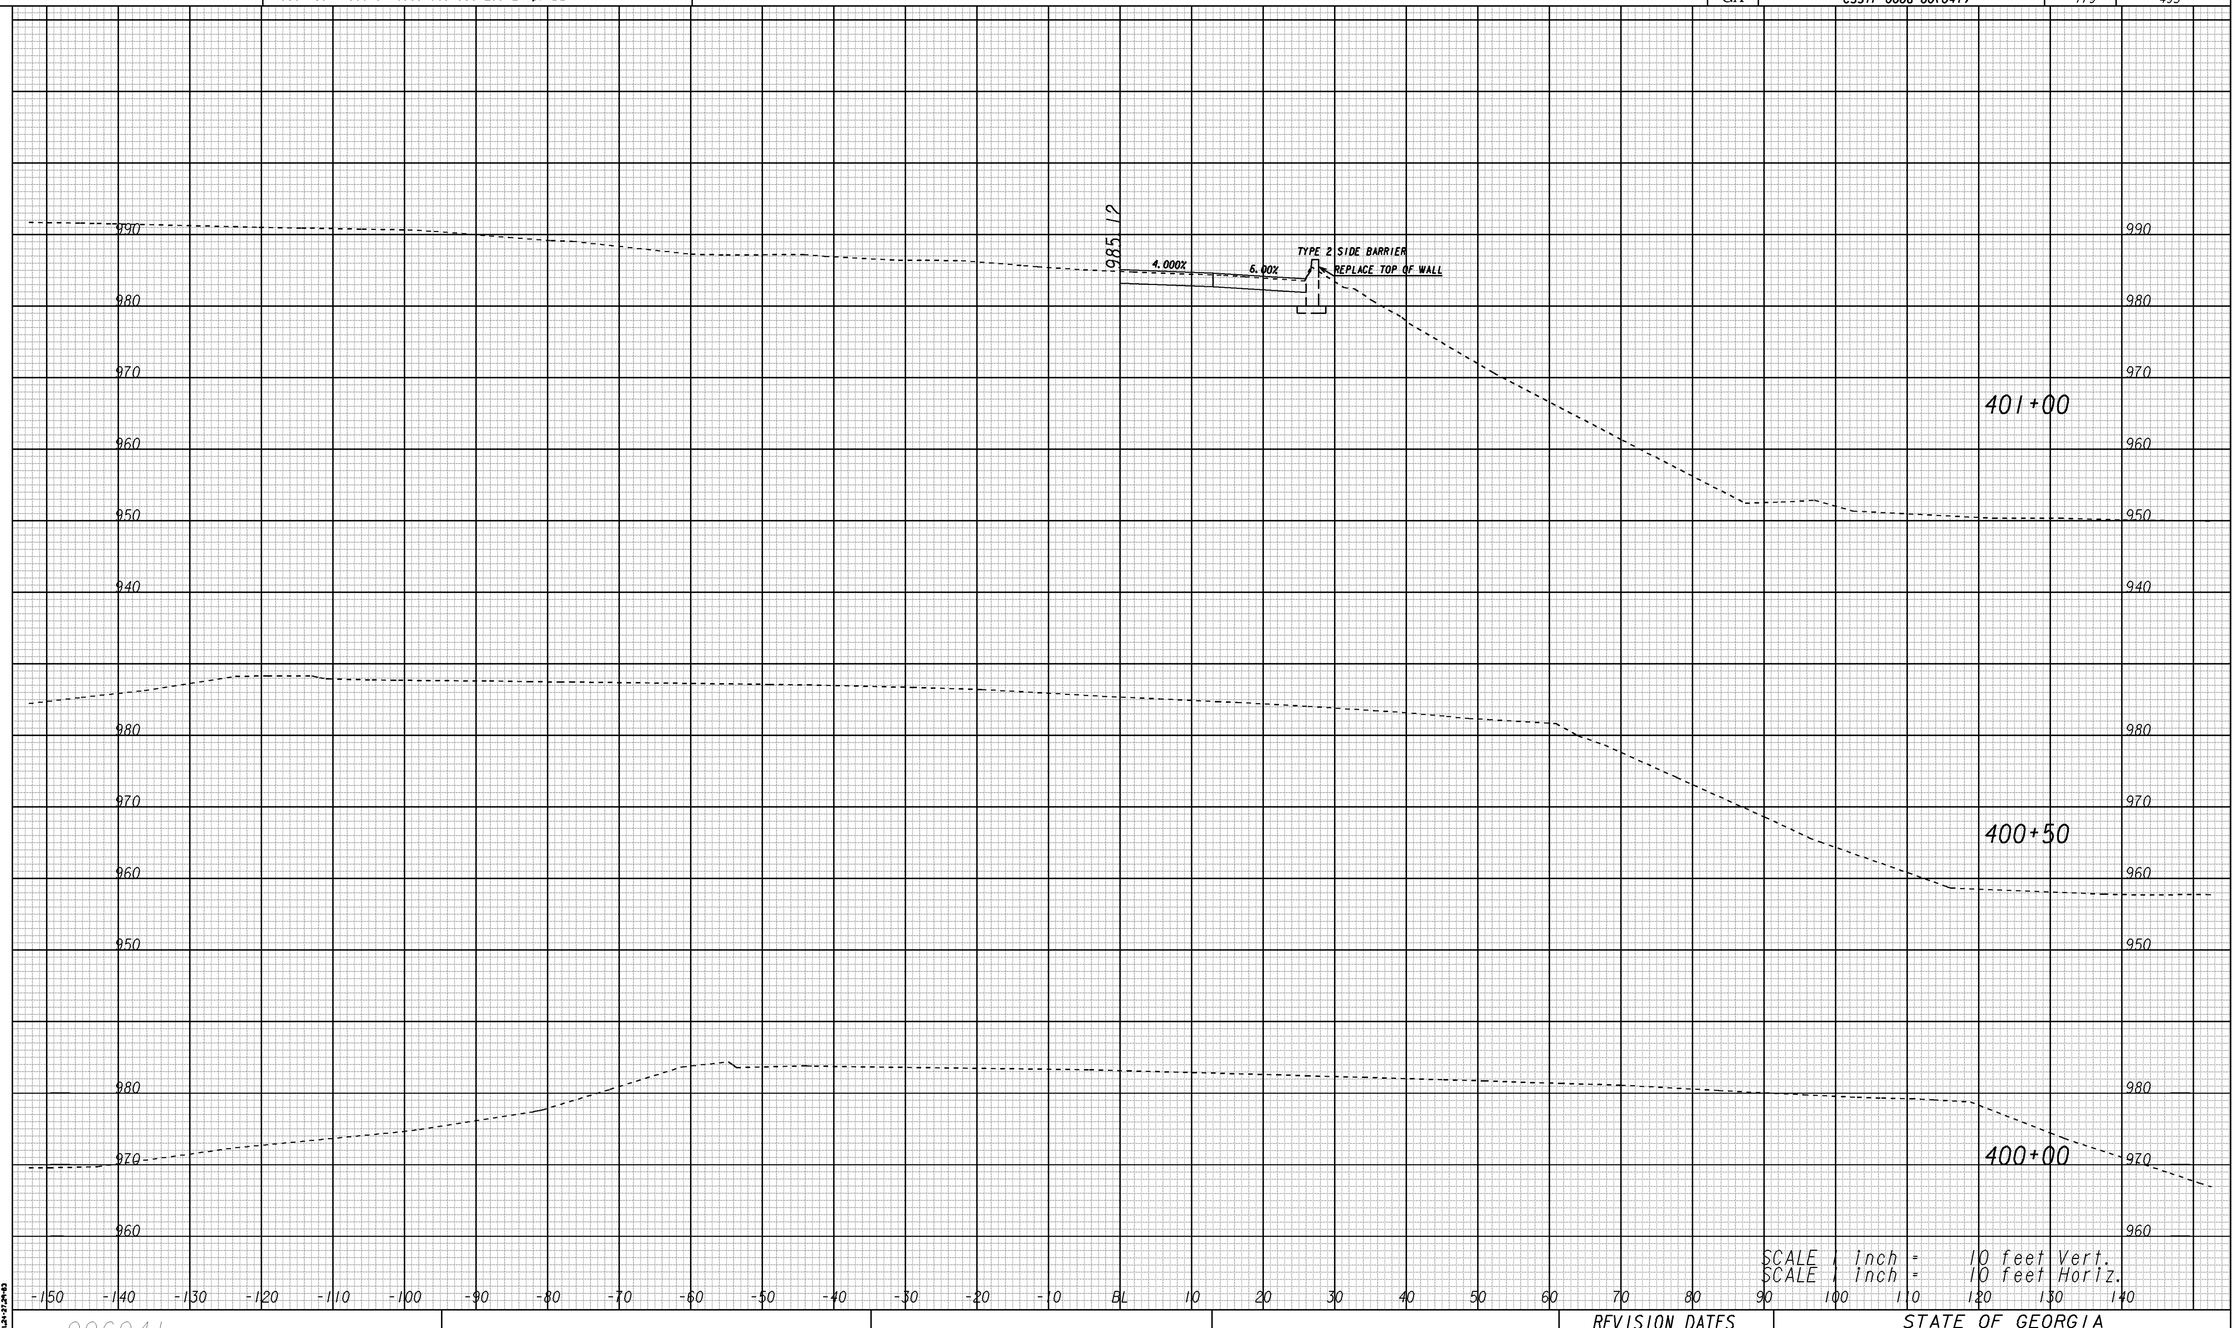

3/1/2007 SUNSEW

006041

GEORGIA
DEPARTMENT OF TRANSPORTATION

HORIZONTAL: 1" = 10'
VERTICAL: 1" = 10'

REVISION DATES		

STATE OF GEORGIA
DEPARTMENT OF TRANSPORTATION
OFFICE: ROADWAY DESIGN

CROSS SECTIONS CONSTRUCTION STAGING STAGE THREE
RAMP C

DRAWING No. 19-132

1/6/2011 4:15:10 PM \\GDOT-DSN1\GOPLOT\QCF\GO_Klp8000.qcf ajune M:\0006041\PRF\019-132-006041SX3-04-01.prf GO-RD5