1/6/2011 Thu Jan 06 16:16:22 2011	\\Gdot-dsn1\GOCFG\resources\Gdot2007_K1p.TBL	m:\0006041\DGN\006041SX3-04.dgn	STATE	PROJECT NUMBER	SHEET NO.	TOTAL SHEETS
ajune			GA	CSSTP-0006-00(041)	201	495

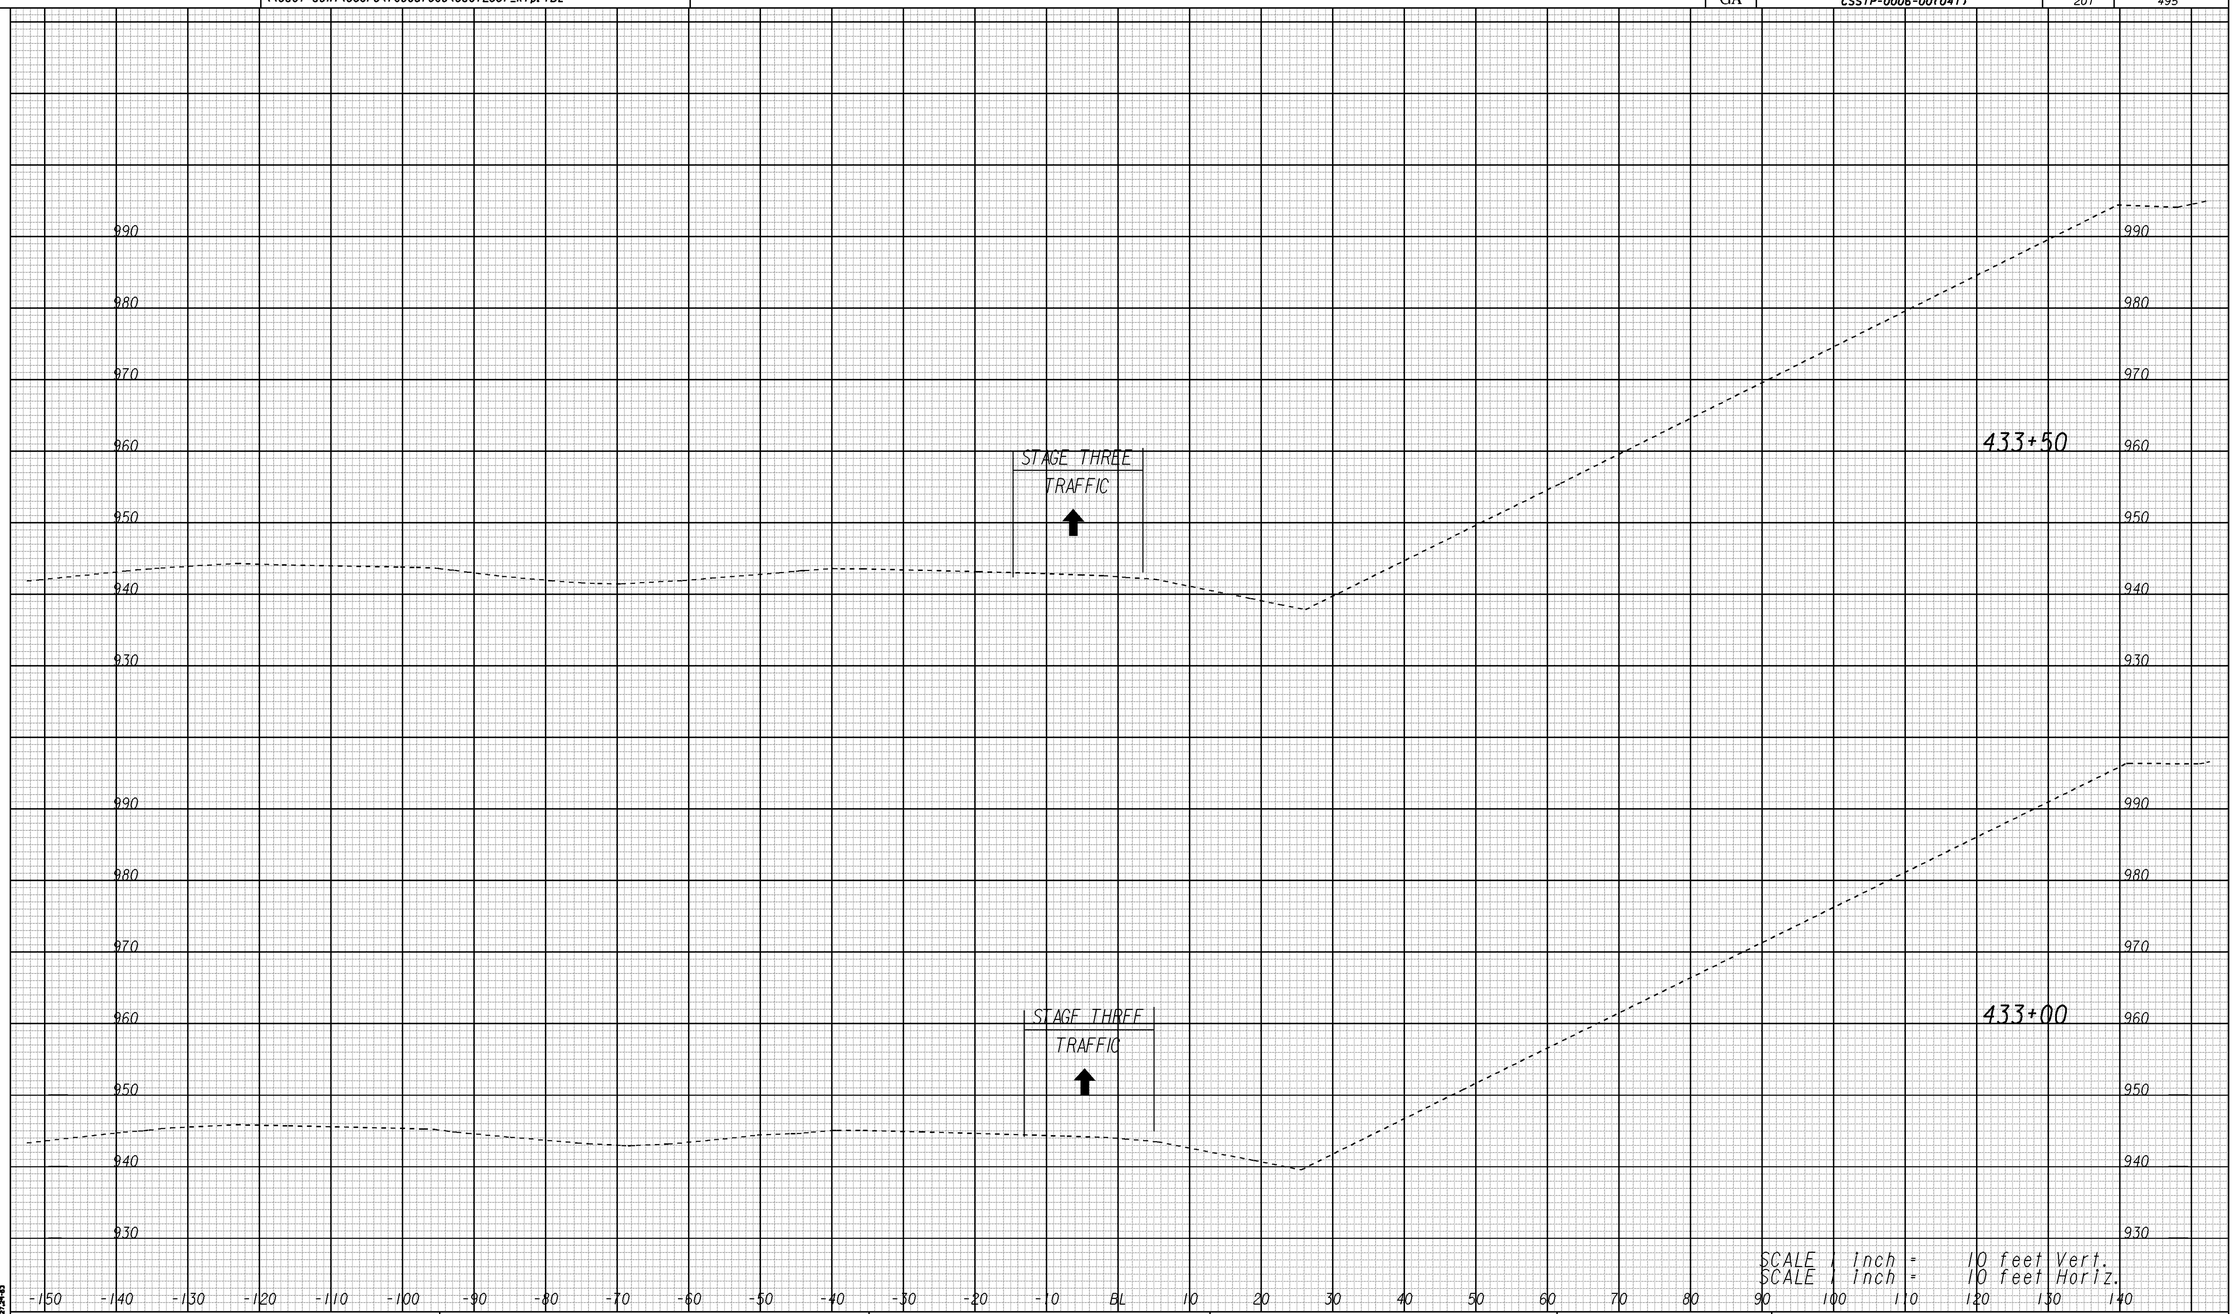

006041

GEORGIA
DEPARTMENT OF TRANSPORTATION

HORIZONTAL: 1" = 10'
VERTICAL: 1" = 10'

REVISION DATES

STATE OF GEORGIA
DEPARTMENT OF TRANSPORTATION
OFFICE: ROADWAY DESIGN

CROSS SECTIONS
CONSTRUCTION STAGING
STAGE THREE
RAMP C

DRAWING No. 19-154

3/1/2007 SUNSEW