1/6/2011 Thu Jan 06 16:27:01 2011 crudd	\\Gdot-dsn1\GOCFG\resources\Gdot2007_K1p.TBL	m:\0006041\DGN\006041SX3-05.DGN	STATE	PROJECT NUMBER	SHEET NO.	TOTAL SHEETS
			GA	CSSTP-0006-00(041)	217	495

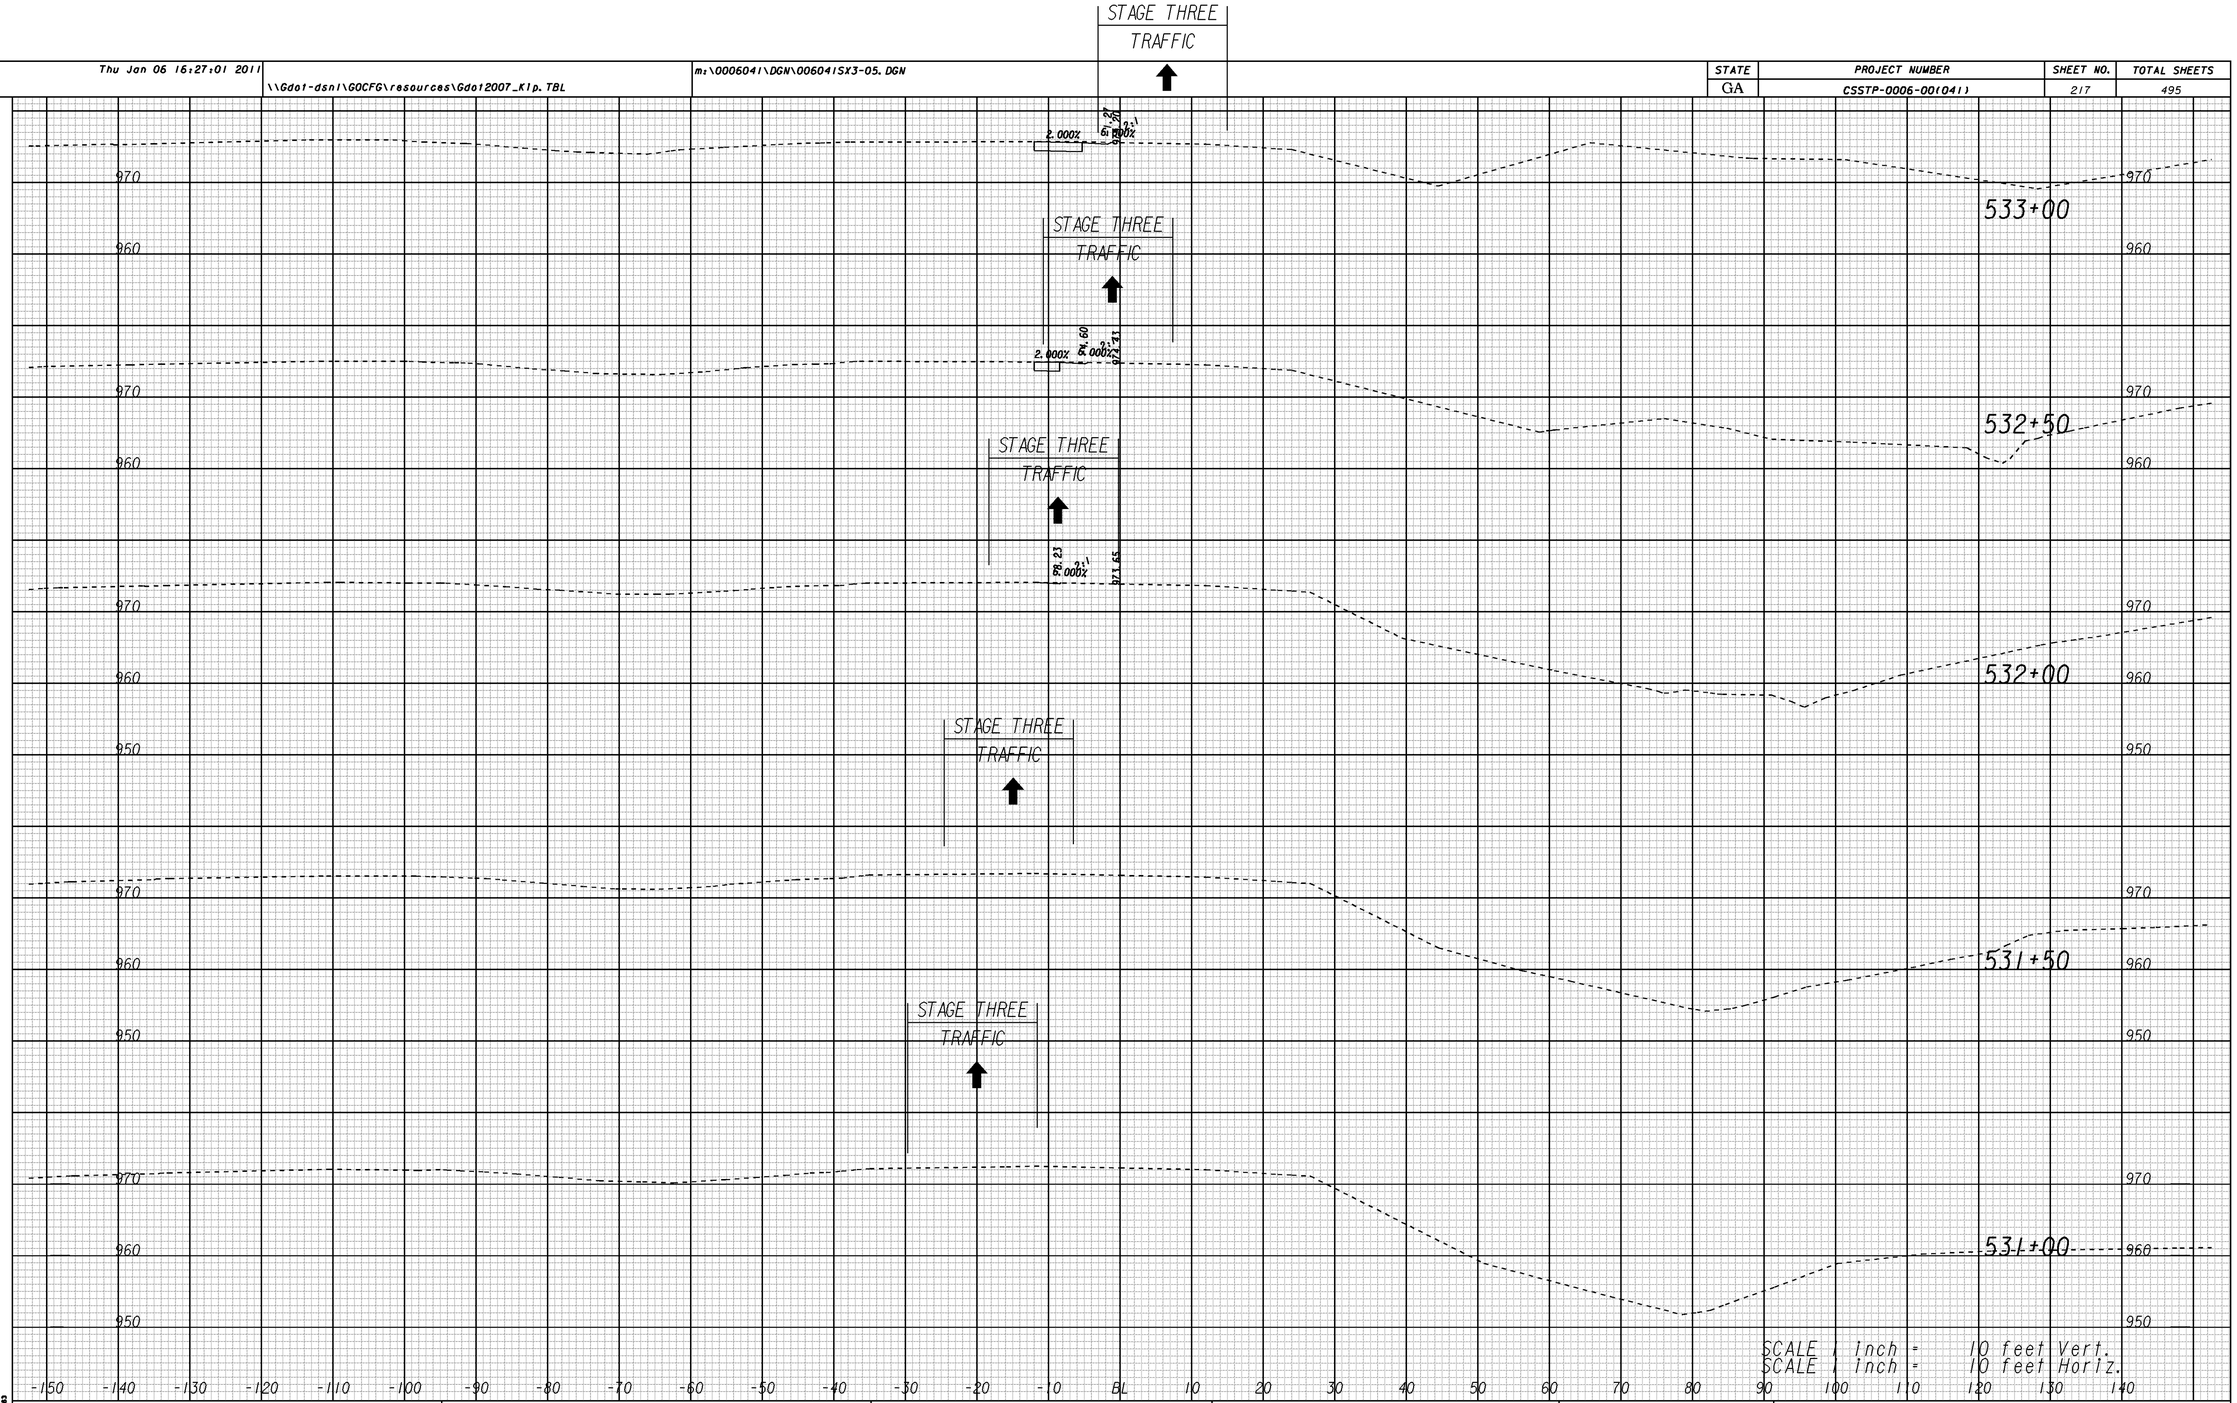

006041

GEORGIA
DEPARTMENT OF TRANSPORTATION

HORIZONTAL: 1" = 10'
VERTICAL: 1" = 10'

REVISION DATES		

STATE OF GEORGIA
DEPARTMENT OF TRANSPORTATION
OFFICE: ROADWAY DESIGN

CROSS SECTIONS CONSTRUCTION STAGING STAGE THREE RAMP D

DRAWING No. 19-170

3/1/2007 SUNSEW