6/20/2011 8:01:46 AM \\GDOT-DSN1\GOPLOT\QCF\GO_Klp8000.qcf ajune M:\000604I\PRF\000604I_0265.prf

6/20/2011 Mon Jun 20 08:02:06 2011	\\Gdot-dsn1\GOCFG\resources\Gdot2007_Klp.TBL	M:\000604I\DGN\000604IXS03.DGN	STATE	PROJECT NUMBER	SHEET NO.	TOTAL SHEETS
ajune			GA	CSSTP-0006-00(041)	265	495

USE ON CONSTRUCTION

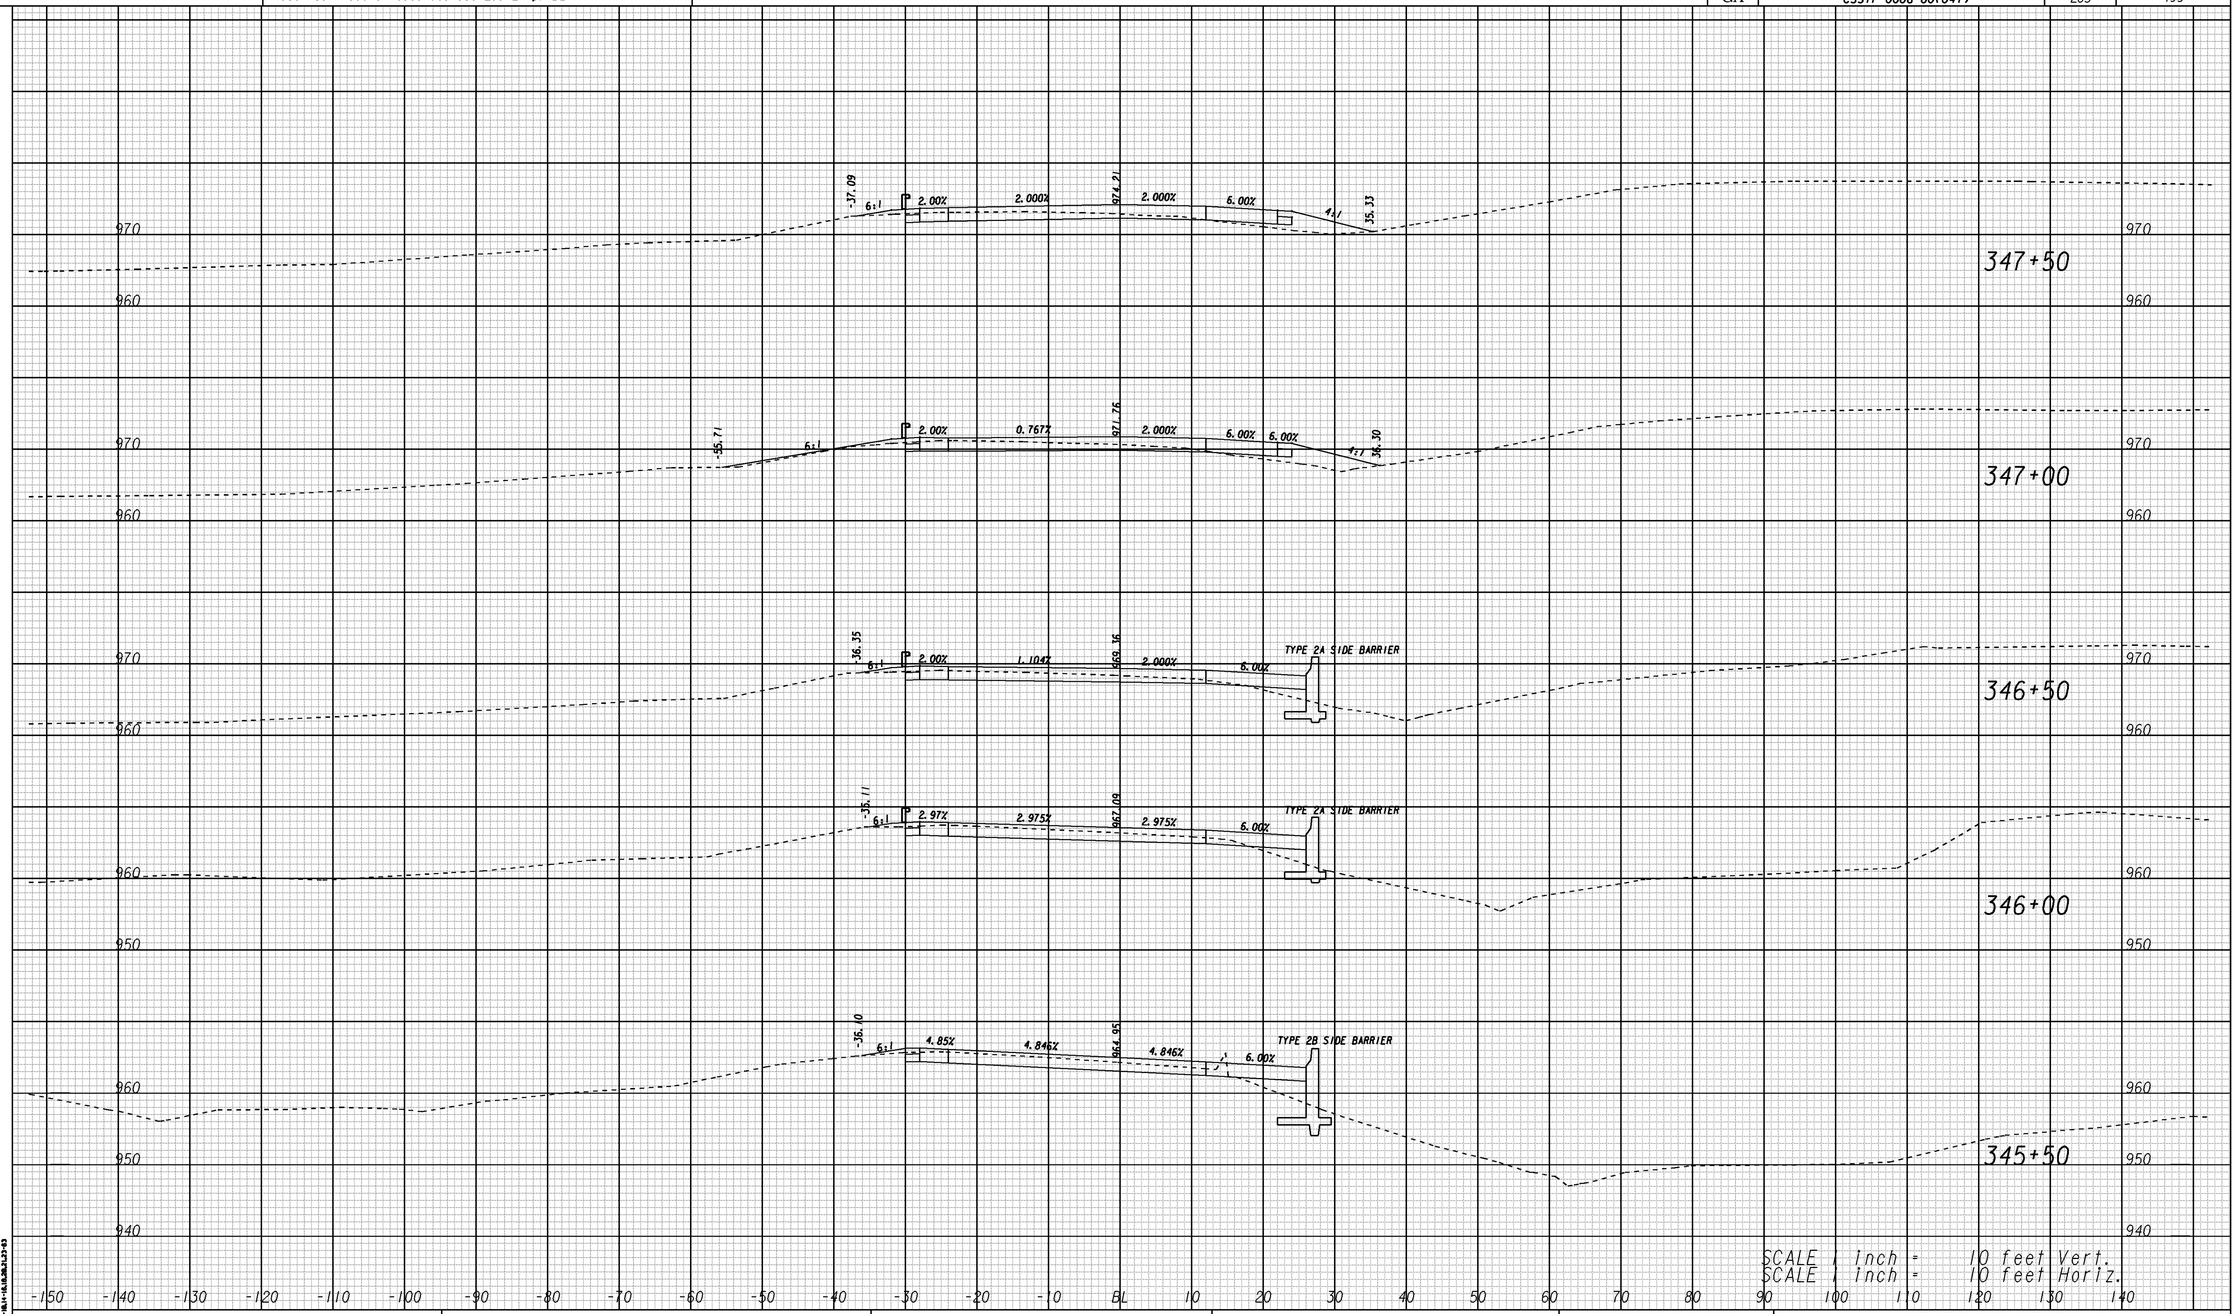

3/1/2007 SUYSEW

006041

GEORGIA
DEPARTMENT OF TRANSPORTATION

HORIZONTAL: 1" = 10'
VERTICAL: 1" = 10'

REVISION DATES		
6/3/2011		

STATE OF GEORGIA
DEPARTMENT OF TRANSPORTATION
OFFICE: ROADWAY DESIGN

CROSS SECTIONS

RAMP B

DRAWING No. 23-27

6/20/2011 8:01:46 AM \\GDOT-DSN1\GOPLOT\QCF\GO_Klp8000.qcf ajune M:\000604I\PRF\000604I_0265.prf GO-RD5