1/6/2011 4:19:31 PM \\GDOT-DSN1\GOPLOT\QCF\GO_K1p8000.qcf ajune M:\0006041\PRF\023-001-006041XS04-05.prf

1/6/2011 Thu Jan 06 16:19:39 2011	\\Gdot-dsn1\GOCFG\resources\Gdot2007_K1p.TBL	M:\0006041\DGN\006041XS04.DGN	STATE	PROJECT NUMBER	SHEET NO.	TOTAL SHEETS
ajune			GA	CSSTP-0006-00(041)	271	495

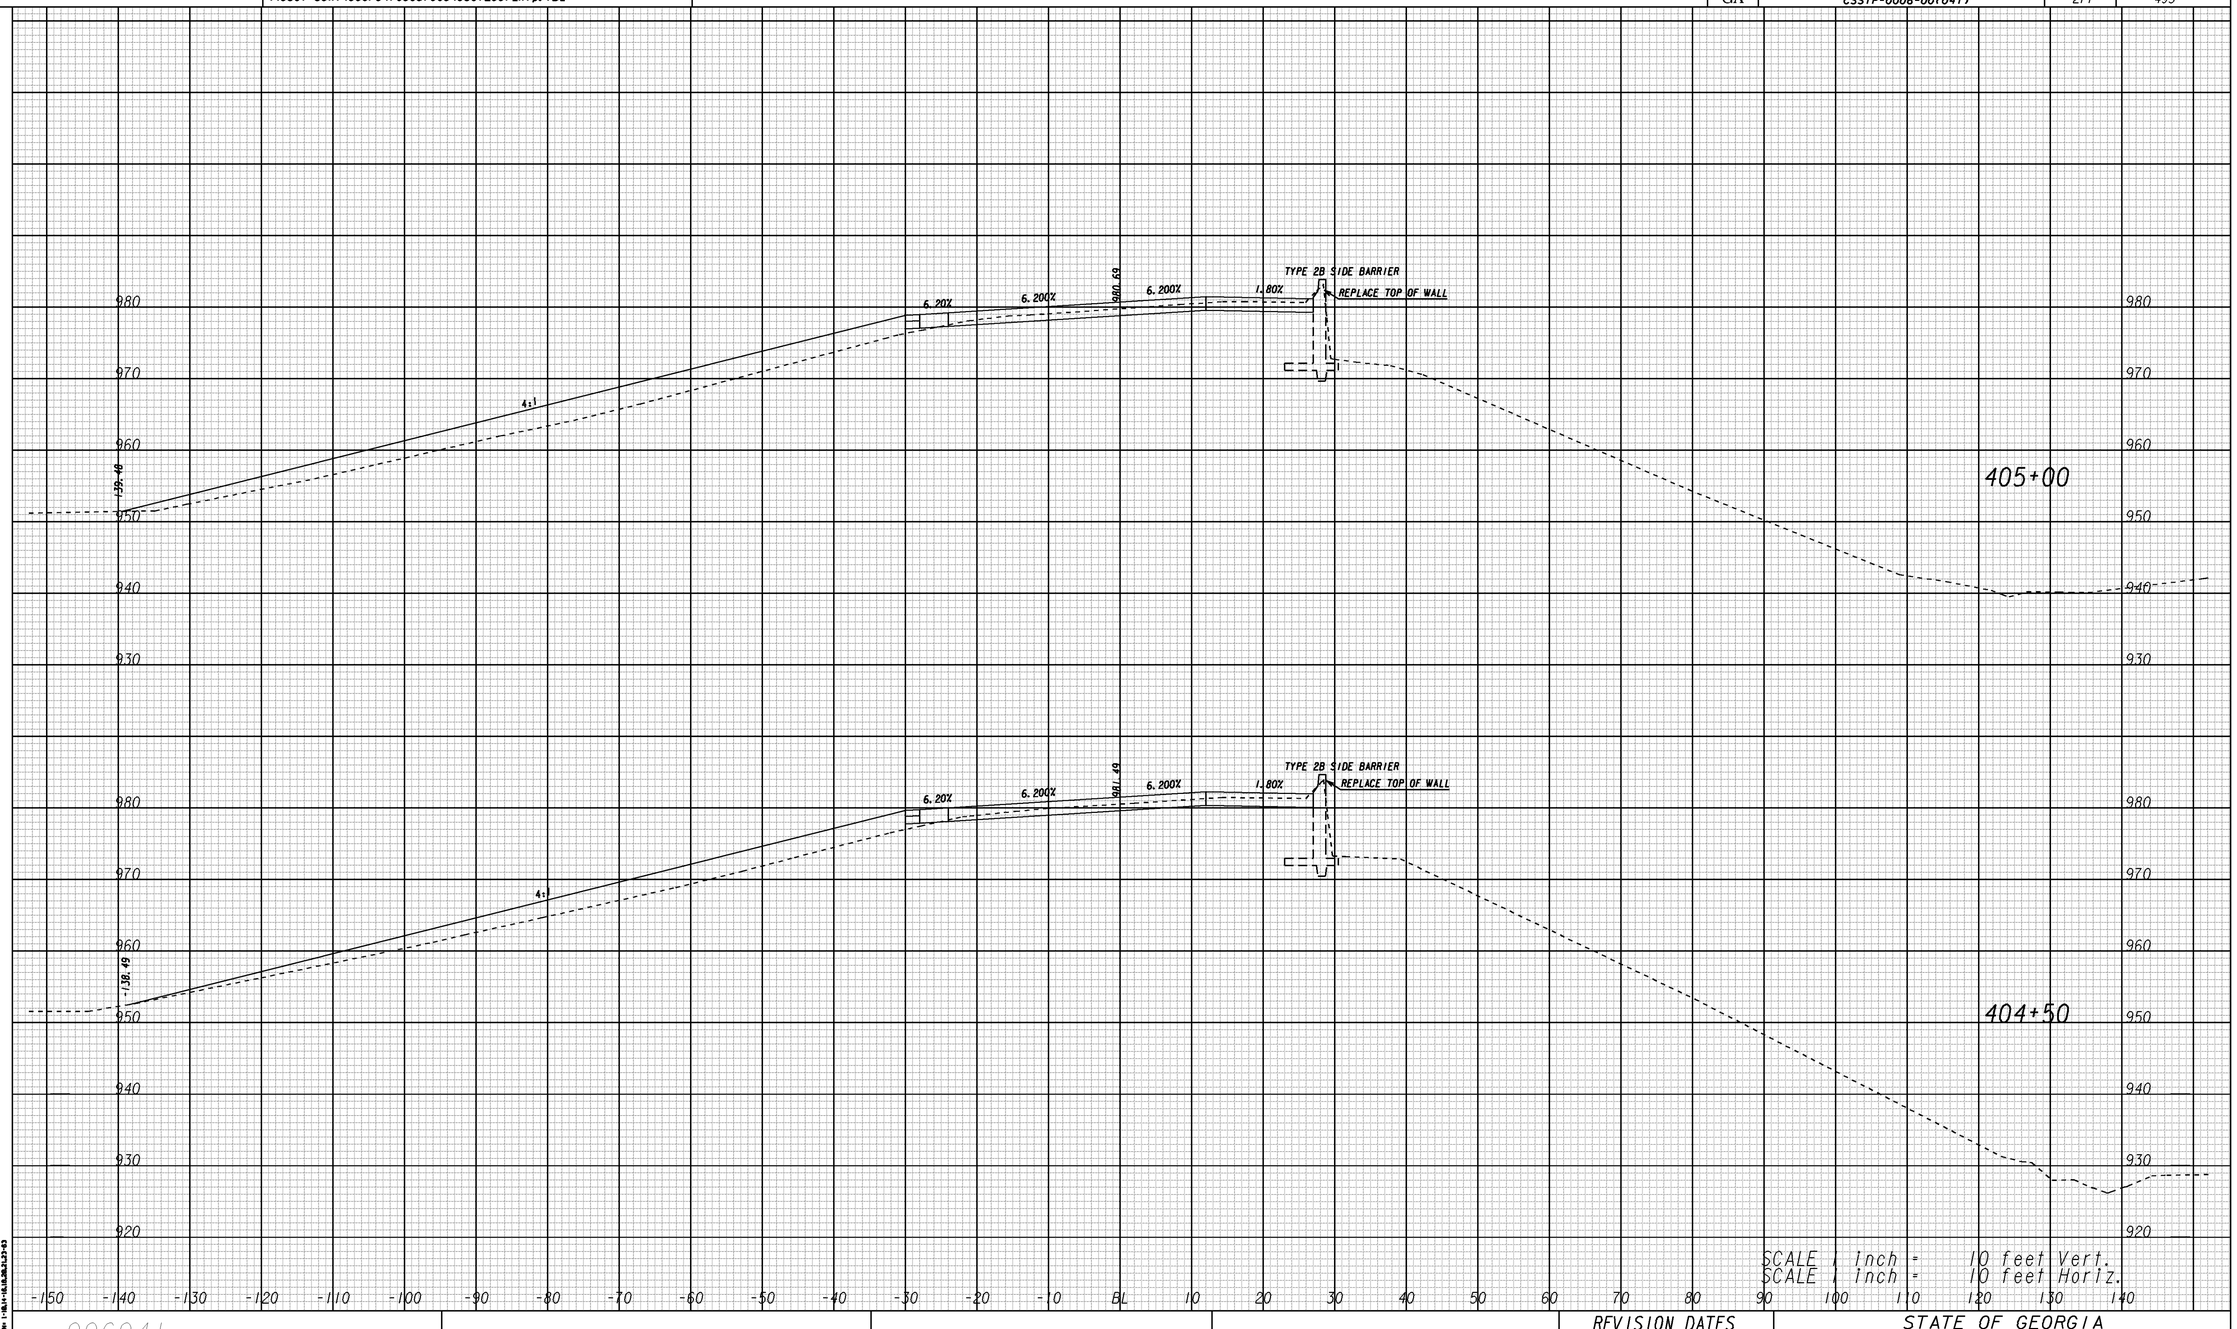

006041

GEORGIA
DEPARTMENT OF TRANSPORTATION

HORIZONTAL: 1" = 10'
VERTICAL: 1" = 10'

REVISION DATES		

STATE OF GEORGIA
DEPARTMENT OF TRANSPORTATION
OFFICE: ROADWAY DESIGN
CROSS SECTIONS

RAMP C

DRAWING No. 23-33

3/1/2007 SUNSEW

1/6/2011 4:19:31 PM \\GDOT-DSN1\GOPLOT\QCF\GO_K1p8000.qcf ajune M:\0006041\PRF\023-001-006041XS04-05.prf GO-RD5