6/20/2011 8:02:54 AM \\GDOT-DSN1\GOPLOT\QCF\GO_Klp8000.qcf ajune M:\0006041\PRF\0006041_0316.prf

USE ON CONSTRUCTION

6/20/2011 Mon Jun 20 08:03:04 2011	\\Gdot-dsn1\GOCFG\resources\Gdot2007_Klp.TBL	m:\0006041\DGN\006041XS05.DGN	STATE	PROJECT NUMBER	SHEET NO.	TOTAL SHEETS
ajune			GA	CSSTP-0006-00(041)	316	495

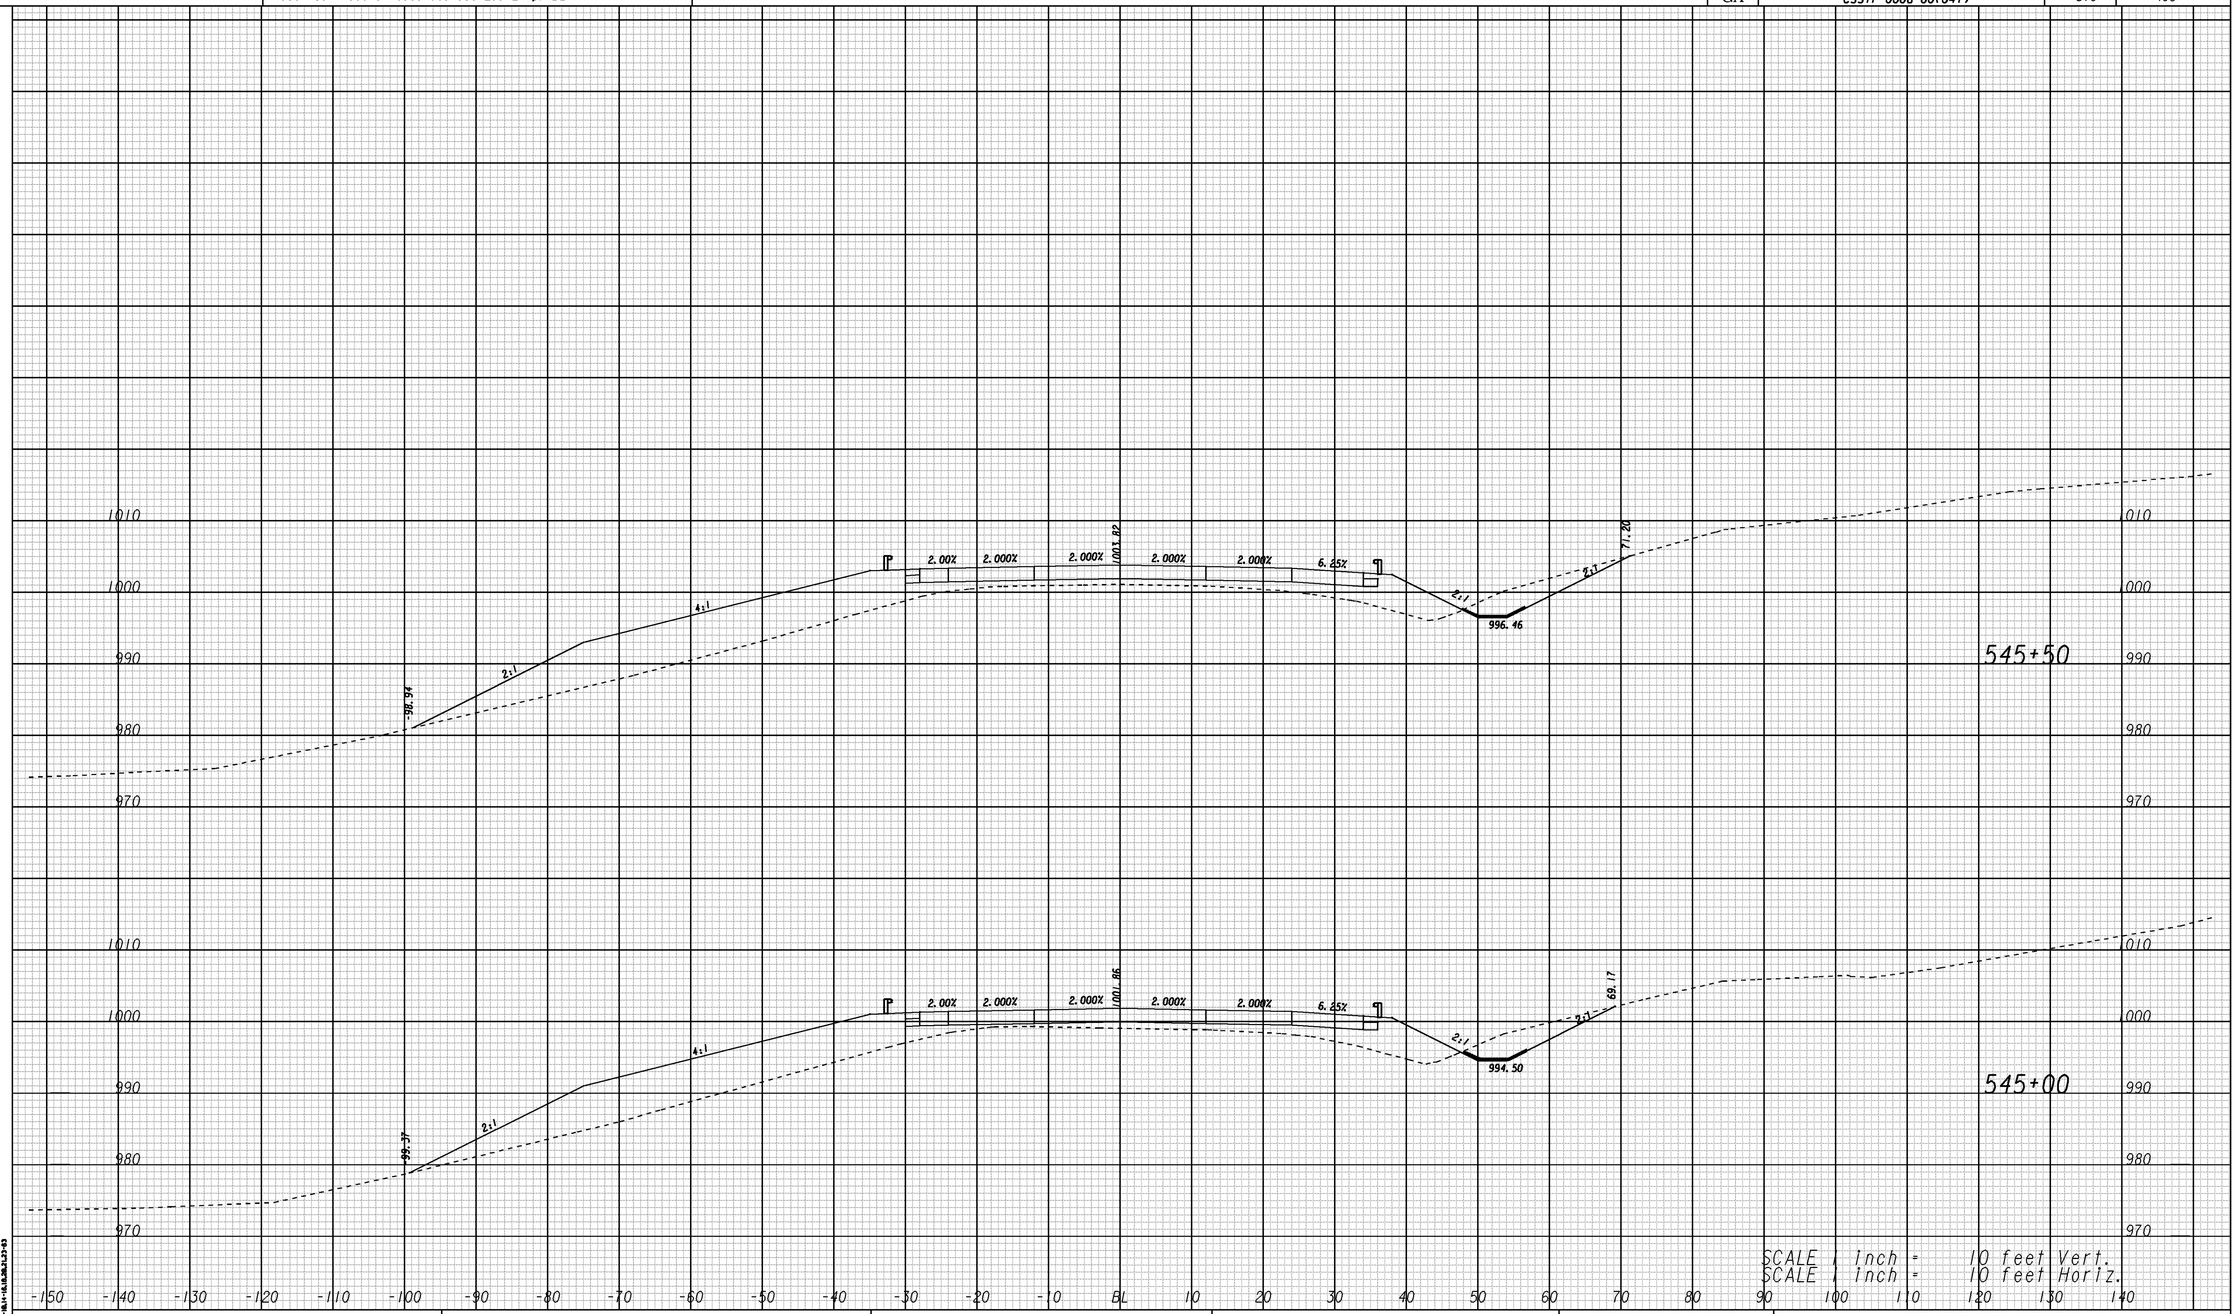

GEORGIA
DEPARTMENT OF TRANSPORTATION

HORIZONTAL: 1" = 10'
VERTICAL: 1" = 10'

REVISION DATES		
6/3/2011		

STATE OF GEORGIA
DEPARTMENT OF TRANSPORTATION
OFFICE: ROADWAY DESIGN
CROSS SECTIONS

RAMP D

DRAWING No. 23-78

3/1/2007 SUXSEW