6/20/2011 Mon Jun 20 08:03:16 2011	\\Gdot-dsn1\GOCFG\resources\Gdot2007_K1p.TBL	m:\000604I\DGN\000604IXS05.DGN	STATE	PROJECT NUMBER	SHEET NO.	TOTAL SHEETS
ajune			GA	CSSTP-0006-00(041)	319	495

USE ON CONSTRUCTION

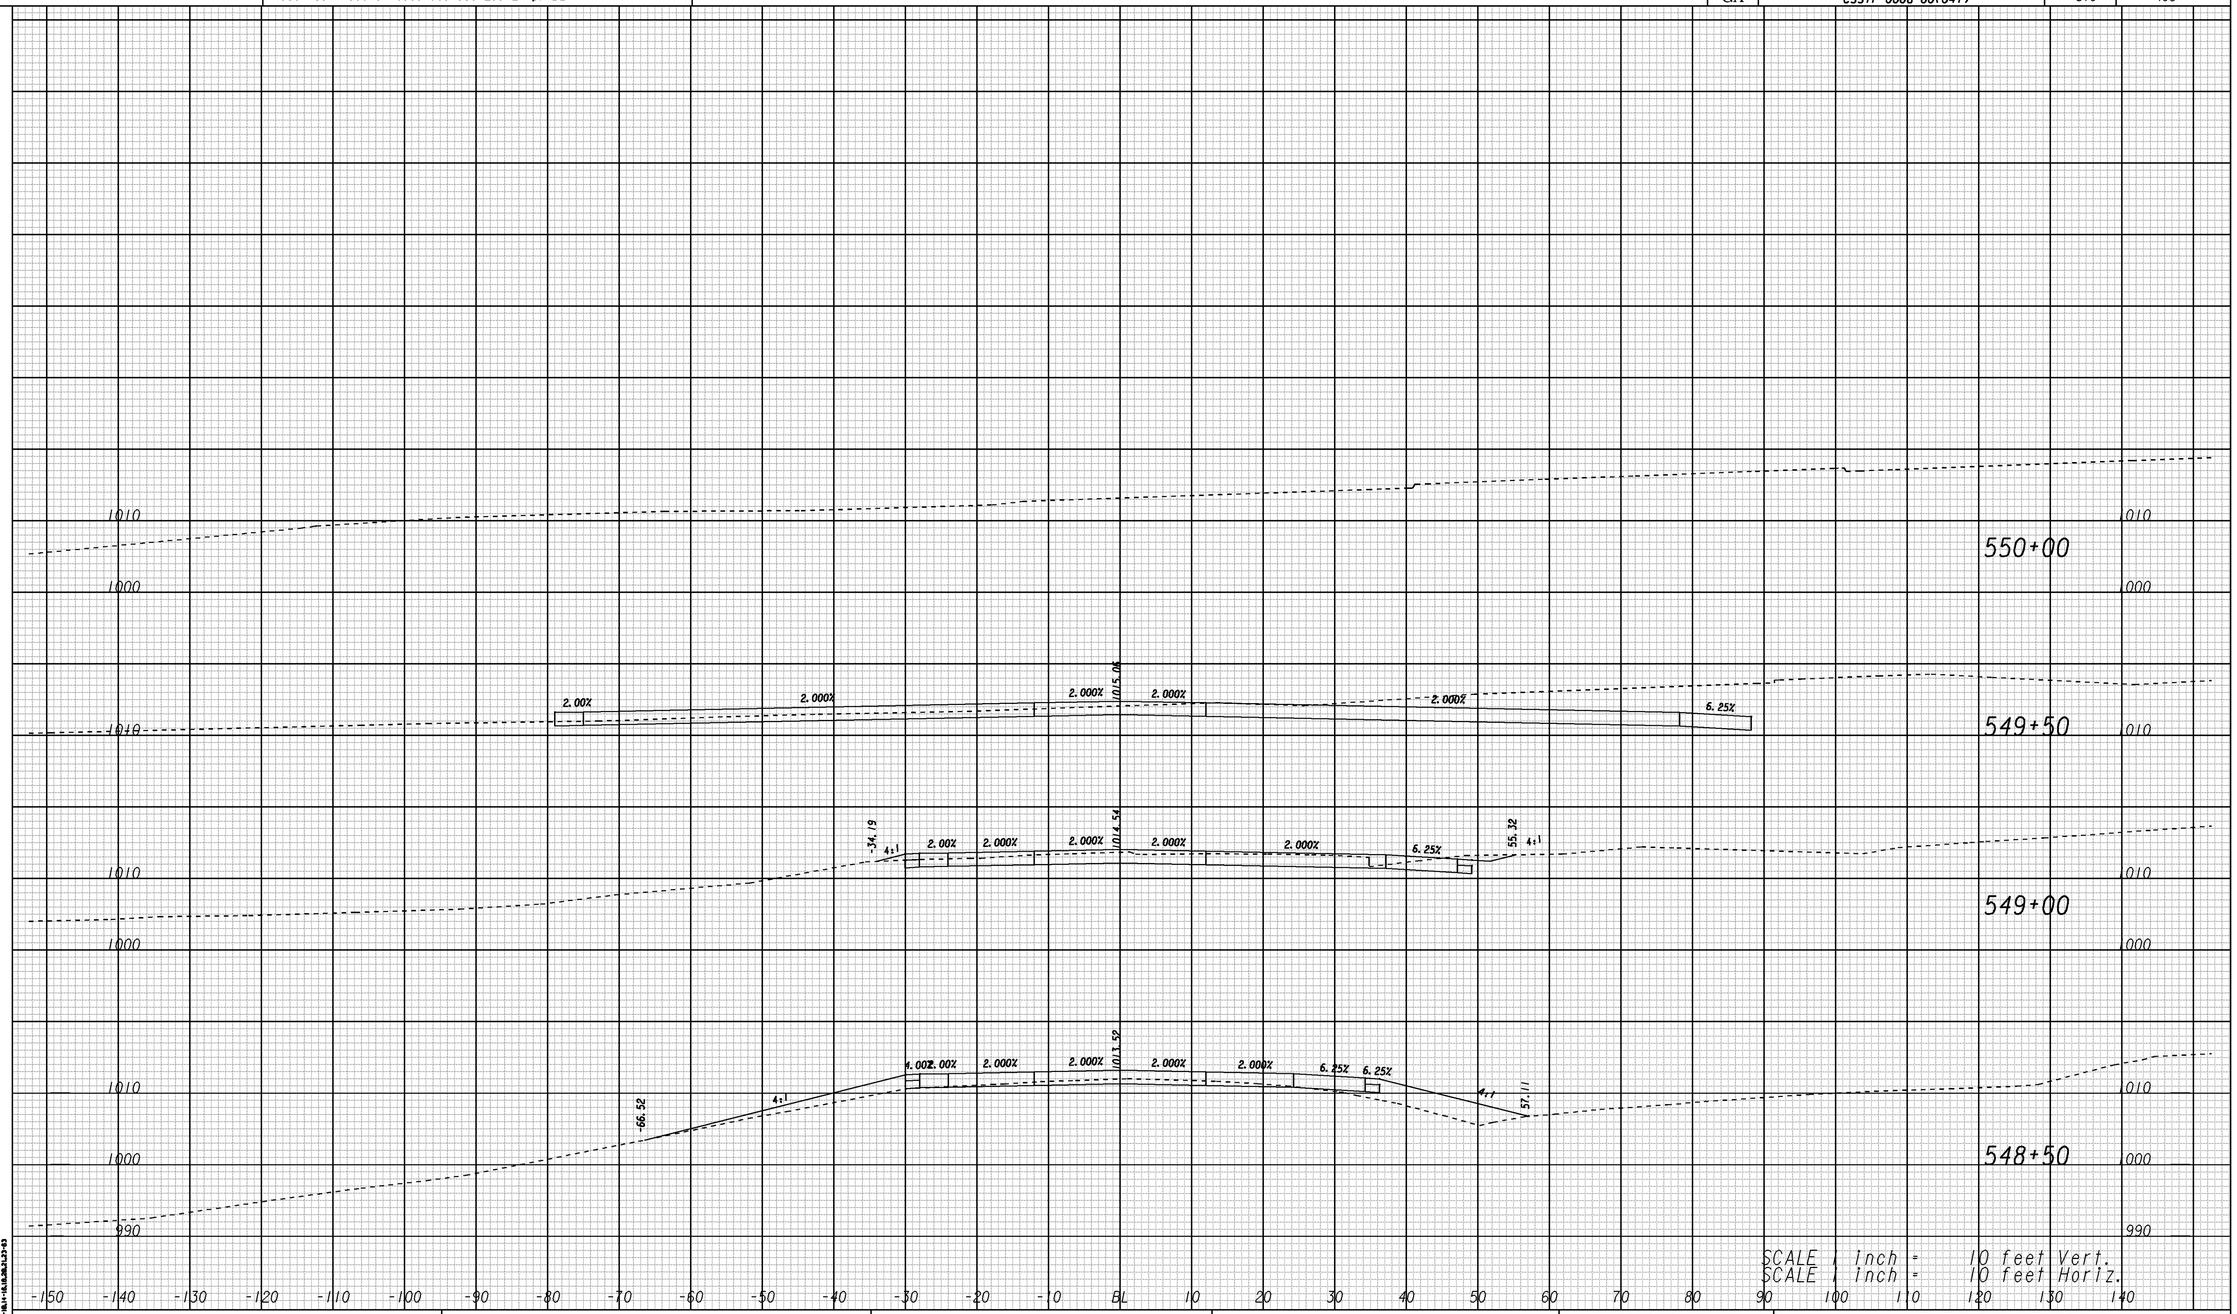

006041

GEORGIA
DEPARTMENT OF TRANSPORTATION

HORIZONTAL: 1" = 10'
VERTICAL: 1" = 10'

REVISION DATES		
6/3/2011		

STATE OF GEORGIA
DEPARTMENT OF TRANSPORTATION
OFFICE: ROADWAY DESIGN

CROSS SECTIONS

RAMP D

DRAWING No. 23-81

3/1/2007 SUYSEW