STATE	PROJECT NO	SHEET NO	TOTAL SHEETS
GA	CSSTP-0006-00(041)	331	495

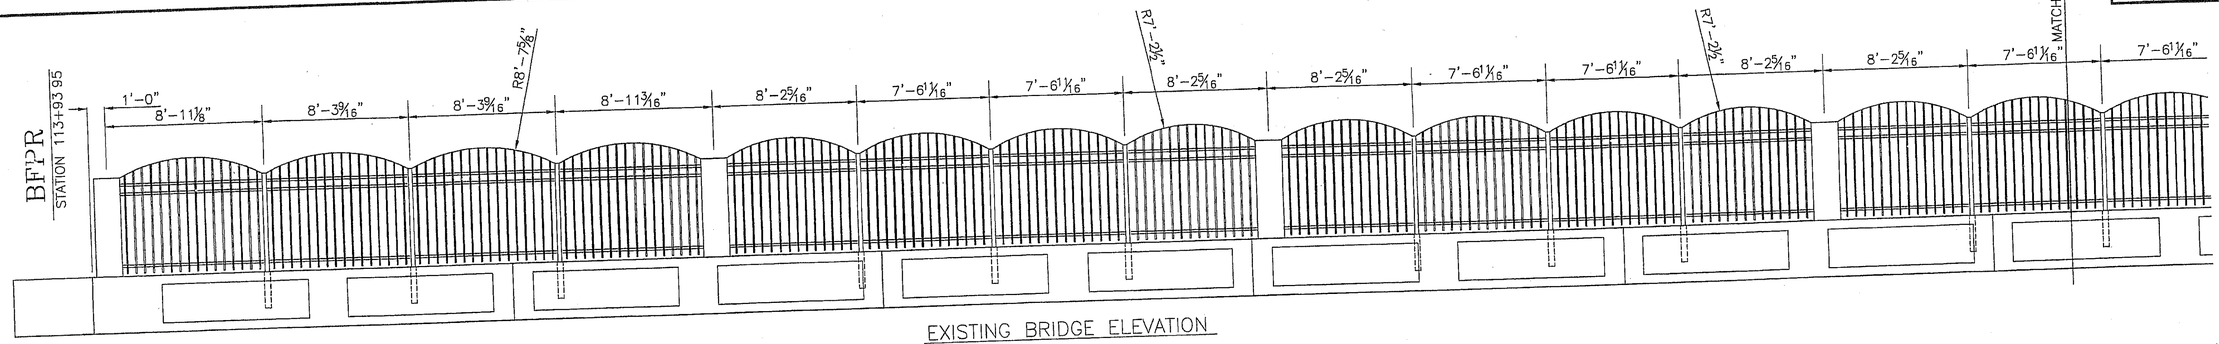

EXISTING BRIDGE ELEVATION

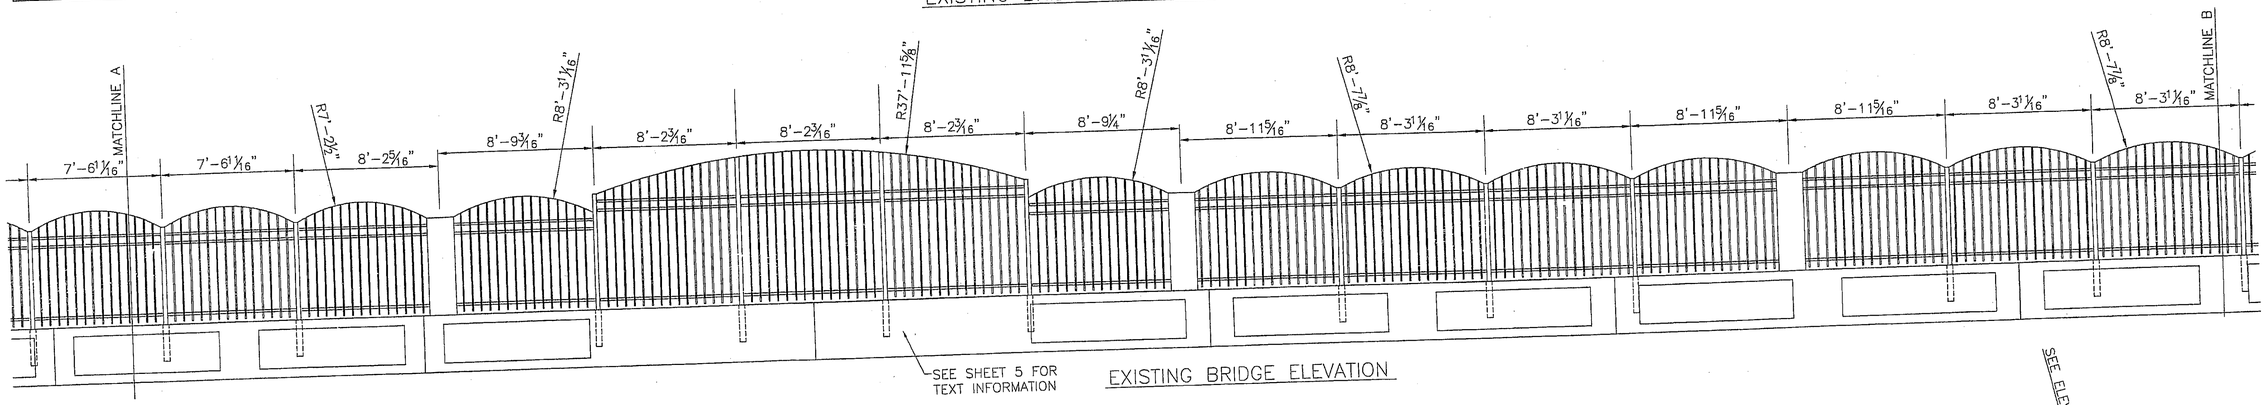

EXISTING BRIDGE ELEVATION

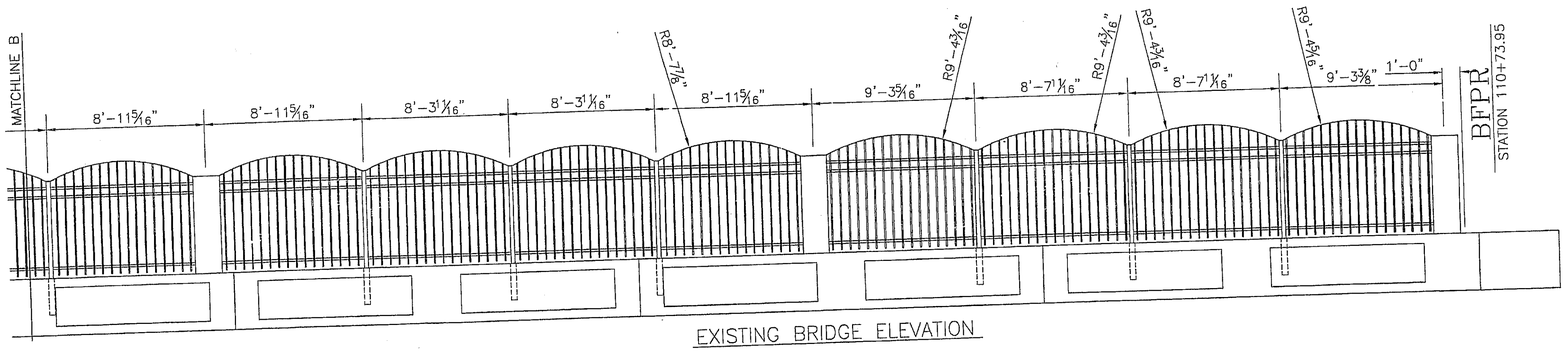

EXISTING BRIDGE ELEVATION

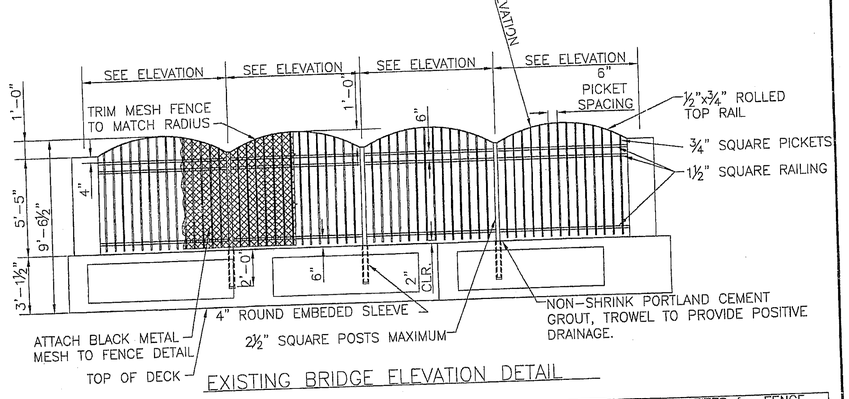

EXISTING BRIDGE ELEVATION DETAIL

TABLE OF QUANTITES for FENCE	
ORNAMENTAL FENCE	300 LF

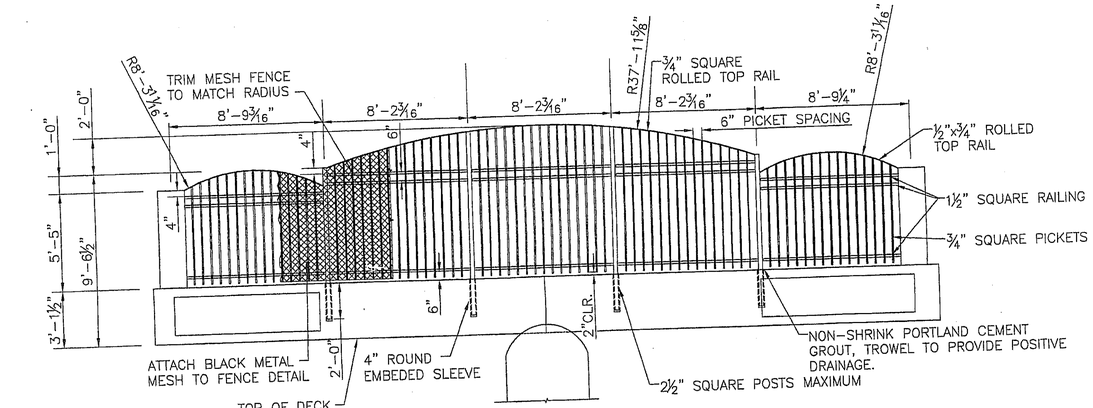

EXISTING BRIDGE ELEVATION DETAIL

FENCE NOTES:

1. THE 4"DIA.x2-0" LONG PIPE SLEEVES SHALL BE HOT DIPPED GALVANIZED IN ACCORDANCE WITH ASTM A123 AND SHALL BE CAST IN THE PARAPET. PIPE SLEEVES SHALL BE CUT TO THE REQUIRED 2'-0" LENGTH AND THEN GALVANIZED. ALLOW NON-SHRINK GROUT TO CURE FOR THREE DAYS BEFORE FENCE FABRIC IS INSTALLED.
2. PROVIDE EXPANSION SLEEVE FOR ALL RAILS TO MATCH SUPERSTRUCTURE JOINTS.
3. FOR POST SPACING SEE ABOVE.
4. FOR FURTHER DETAILS, SEE GEORGIA DOT SPECIFICATIONS SECTIONS 643 AND 894.
5. EXPANDED METAL MESH SHALL BE FASTENED TO POST AT INTERVALS NOT GREATER THAN 14".
6. SEE ARCHITECTURAL & LIGHTING DETAILS SHEET 4 FOR PILASTER SPACING.

GEORGIA REGISTERED PROFESSIONAL ENGINEER NATHAN W. GIPSON

HGA
HAINES GIPSON & ASSOCIATES
1550 NORTH BROWN ROAD, SUITE 100
LAWRENCEVILLE, GEORGIA 30043
PHONE: (770) 491-7550
FAX (770) 491-7750

BRIDGE NO 2

GEORGIA
DEPARTMENT OF TRANSPORTATION
ENGINEERING DIVISION-OFFICE OF BRIDGES AND STRUCTURES

ARCHITECTURAL & LIGHTING DETAILS
C.R. 779 (SIXES RD) OVER I-575
CHEROKEE COUNTY CSSTP-0006-00(041)

SCALE NONE — OCTOBER 2010

DATE	REVISIONS	BY

DESIGNED DAD — CHECKED RWG — REVIEWED
DRAWN DAD — DESIGN GROUP HGA — APPROVED

ENHANCEMENT SHEET 3 OF 10