1/6/2011 Thu Jan 06 16:22:50 2011 ajune	\\Gdot-dsn1\GOCFG\resources\Gdot2007_Klp.TBL	m:\000604I\DGN\006041SM07.dgn	STATE	PROJECT NUMBER	SHEET NO.	TOTAL SHEETS
			GA	CSSTP-0006-00(041)	345	496

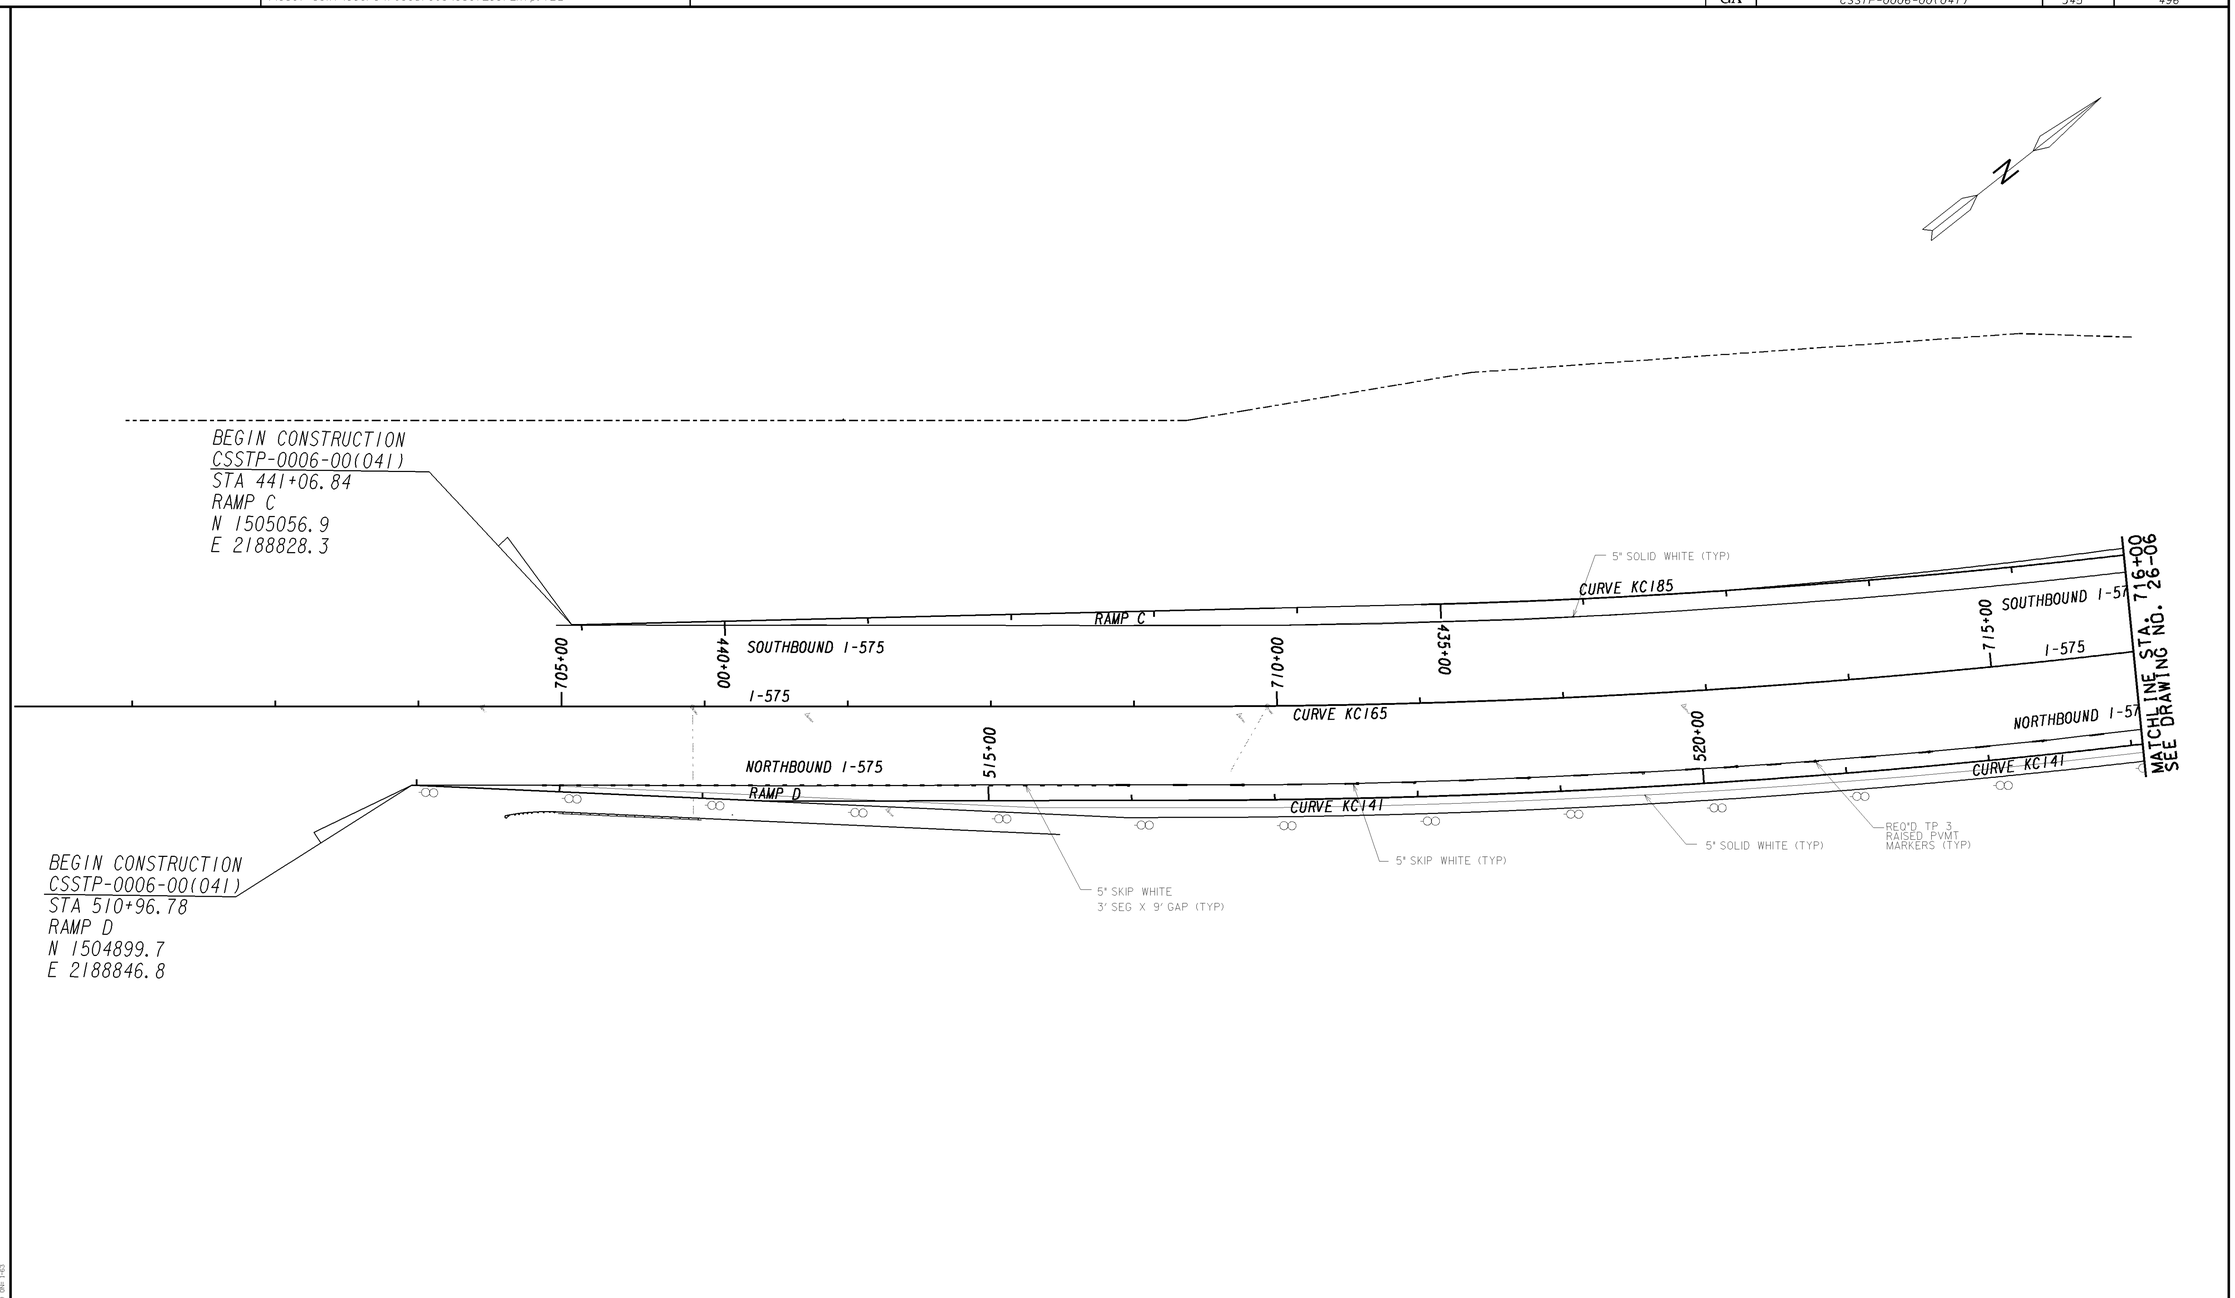

DESIGNED BY: TF	CHECKED BY: PA	DATE: 6-23-10
	REVIEWED BY:	DATE:

GEORGIA
DEPARTMENT OF TRANSPORTATION

SCALE IN FEET
0 50 100 200

REVISION DATES

STATE OF GEORGIA
DEPARTMENT OF TRANSPORTATION
OFFICE: TRAFFIC OPERATIONS

SIGNING AND MARKING PLANS

I-575 AT RAMPS 'C' & 'D'
STA. 706+00 TO STA. 716+00

DRAWING NO. 26-07

3/1/2007 GPLN