TRAFFIC SIGNAL INSTALLATION NO. 2

STATE	PROJECT NUMBER	SHEET NUMBER	TOTAL SHEETS
GA.	CSSTP-0006-00(041)	351	496

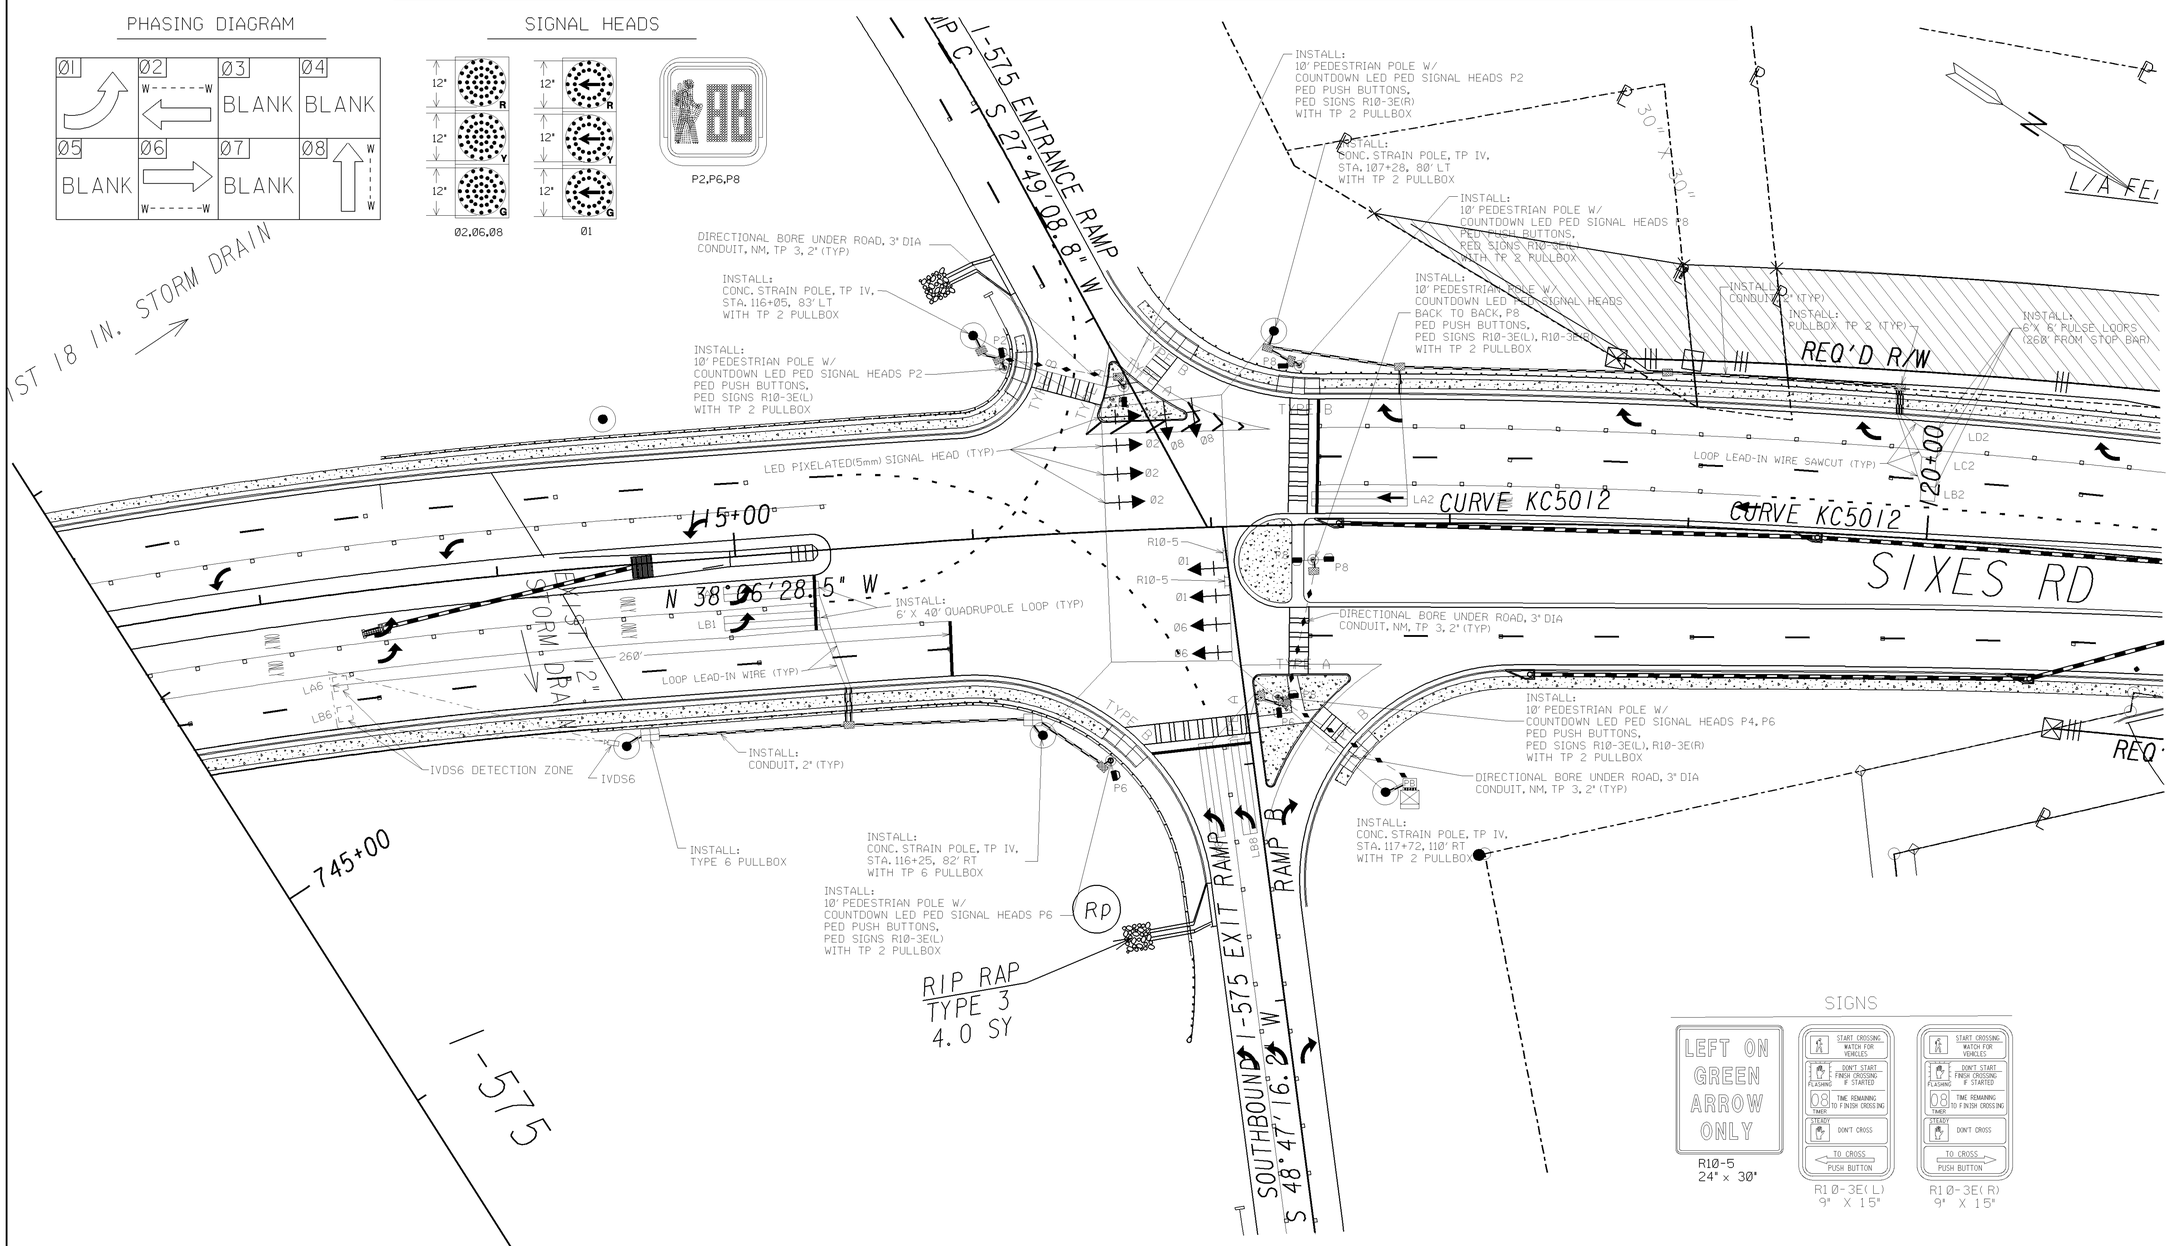

DESIGNED BY: TF	CHECKED BY: PA	DATE: 6-23-10
	REVIEWED BY: MN	DATE: 6-23-10

GEORGIA
DEPARTMENT OF TRANSPORTATION

SCALE IN FEET
0 30 60 120

DATE	REVISIONS	DATE	REVISIONS

STATE OF GEORGIA
DEPARTMENT OF TRANSPORTATION

OFFICE: TRAFFIC OPERATIONS

SIGNAL PLANS

SIXES RD AT
I-575 SOUTHBOUND RAMPS

DRAWING No. 27-05