Thu Jan 06 16:23:19 2011 ajune	Thu Jan 06 16:23:19 2011	\\Gdot-dsn1\GOCFG\resources\Gdot2007_K1p.TBL	m:\0006041\DGN\006041WE05.DGN	STATE	PROJECT NUMBER	SHEET NO.	TOTAL SHEETS
				GA	CSSTP-0006-00(041)	358	496

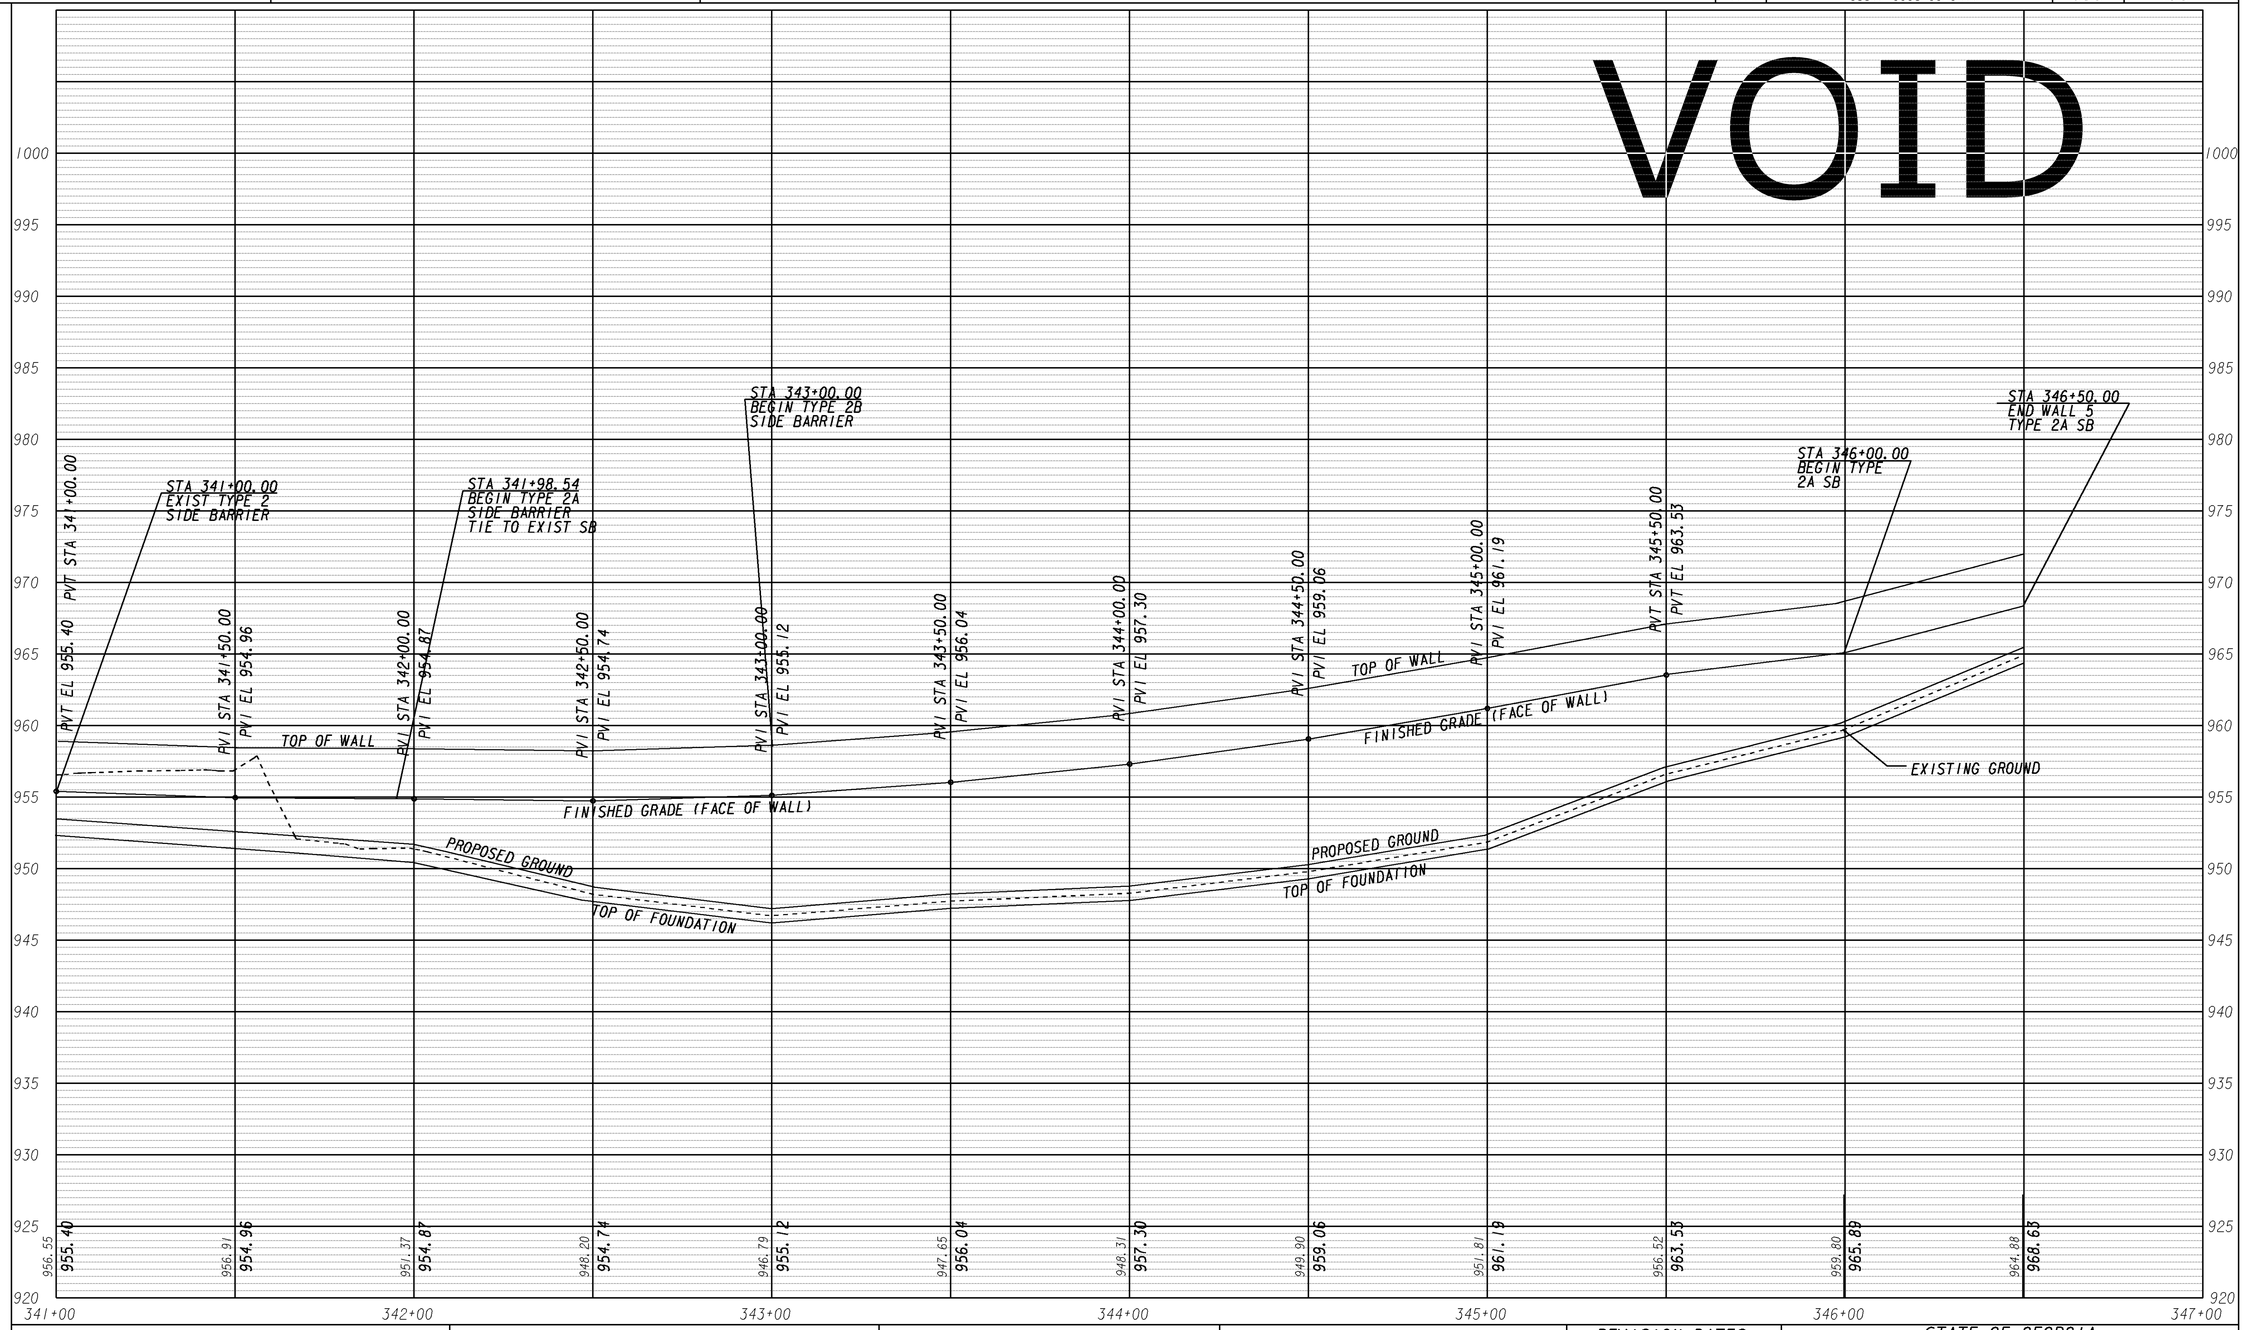

GEORGIA
DEPARTMENT OF TRANSPORTATION

REVISION DATES		

STATE OF GEORGIA
DEPARTMENT OF TRANSPORTATION

OFFICE: ROADWAY DESIGN

RETAINING WALL ENVELOPE

WALL NO 5 RAMP B

DRAWING No. 31-05

G20E06