1/6/2011 3:29:33 PM \\GDOT-DSN1\GOPLOT\QCF\GO_K1p8000.qcf ajune M:\0006041\PRF\035-009-006041BR09.prf

12/20/2010 2:11:43 PM \\GDOT-DSN1\GOPLOT\QCF\GO_K1p8000.qcf ajune L:\J. June\0006041 (bridge&Lighting)\TEMP009.PDF GO-RD5

STATE	PROJECT NUMBER	SHEET NO.	TOTAL SHEETS
GA.	CSSTP-0006-00(041)	367	495

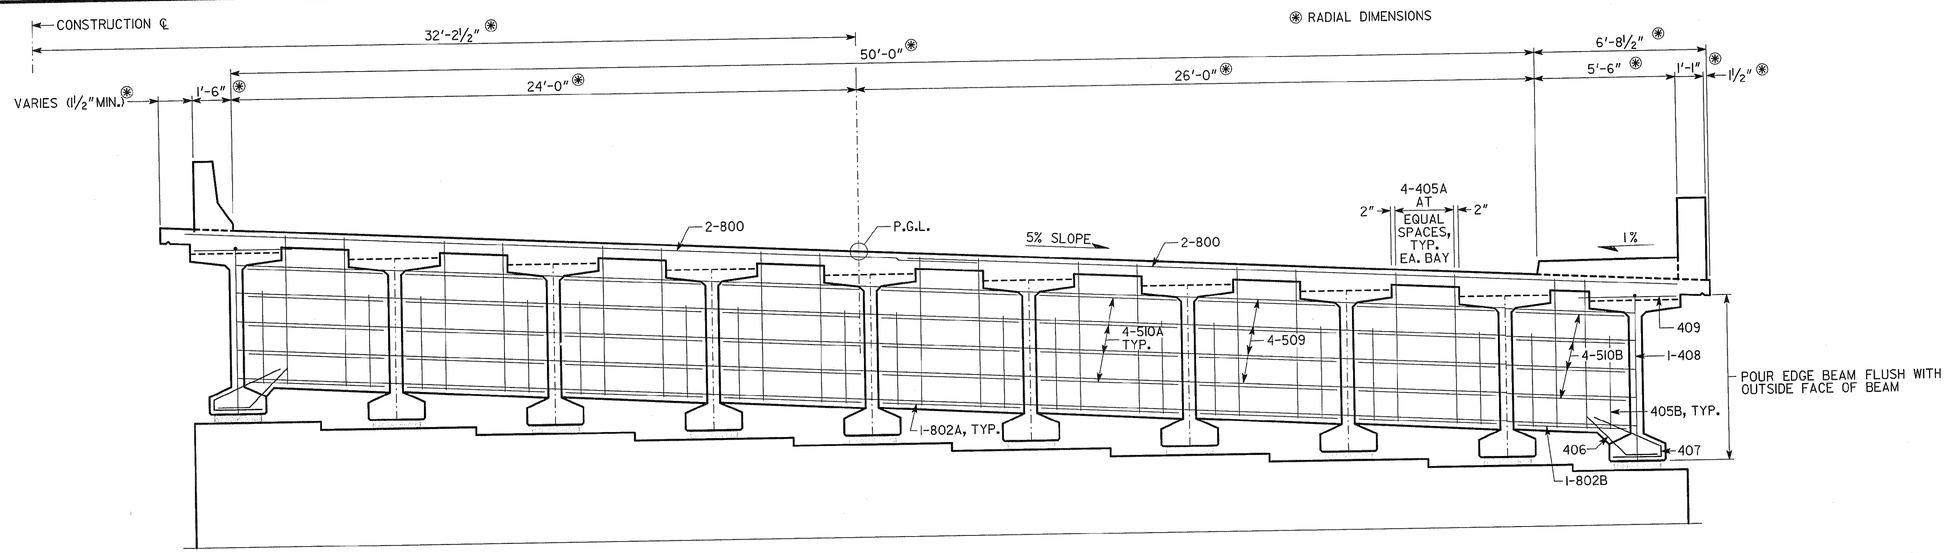

SECTION THRU EDGE BEAM
(LOOKING AHEAD)

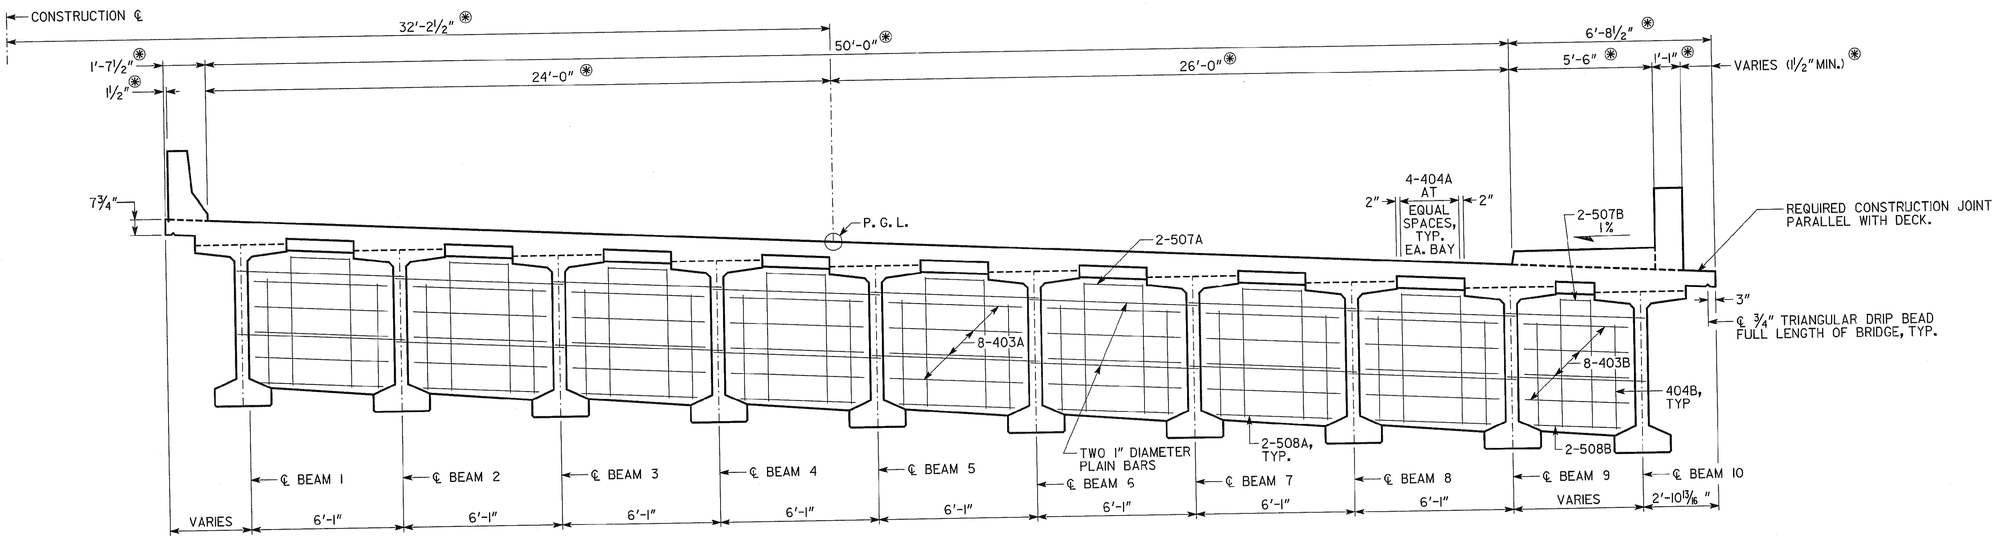

SECTION THRU DIAPHRAGM
(LOOKING AHEAD)

BRIDGE NO. 1

GEORGIA
DEPARTMENT OF TRANSPORTATION
ENGINEERING DIVISION-OFFICE OF BRIDGES AND STRUCTURES

DECK SECTIONS SPAN 2 - SHEET 2
C. R. 779 (SIXES RD) OVER I-575
CHEROKEE COUNTY CSSTP-0006-00(041)

REVISIONS	BY	DATE

DRAWING NO. 35-09
BRIDGE SHEET 9 OF 25

SCALE: ⅜" = 1'-0" SEPTEMBER 2010

DESIGNED J.H.-D. DRAWN E.M.M. CHECKED W.E.I. DESIGN GROUP P.S.R. REVIEWED W.E.I./W.M.D. APPROVED P.V.L.

DECKSECTION2D.DGN

12/20/2010 2:11:43 PM \\GDOT-DSN1\GOPLOT\QCF\GO_K1p8000.qcf ajune L:\J. June\0006041 (bridge&Lighting)\TEMP009.PDF

1/6/2011 3:29:33 PM \\GDOT-DSN1\GOPLOT\QCF\GO_K1p8000.qcf ajune M:\0006041\PRF\035-009-006041BR09.prf GO-RD5