5/17/2011 Tue May 17 07:44:17 2011 gjune	\\Gdot-dsn1\GOCFG\resources\Gdot2007_Klp.TBL	M:\000604I\DGN\006041ERI_05.dgn	STATE	PROJECT NUMBER	SHEET NO.	TOTAL SHEETS
			GA	CSSTP-0006-00(041)	469	495

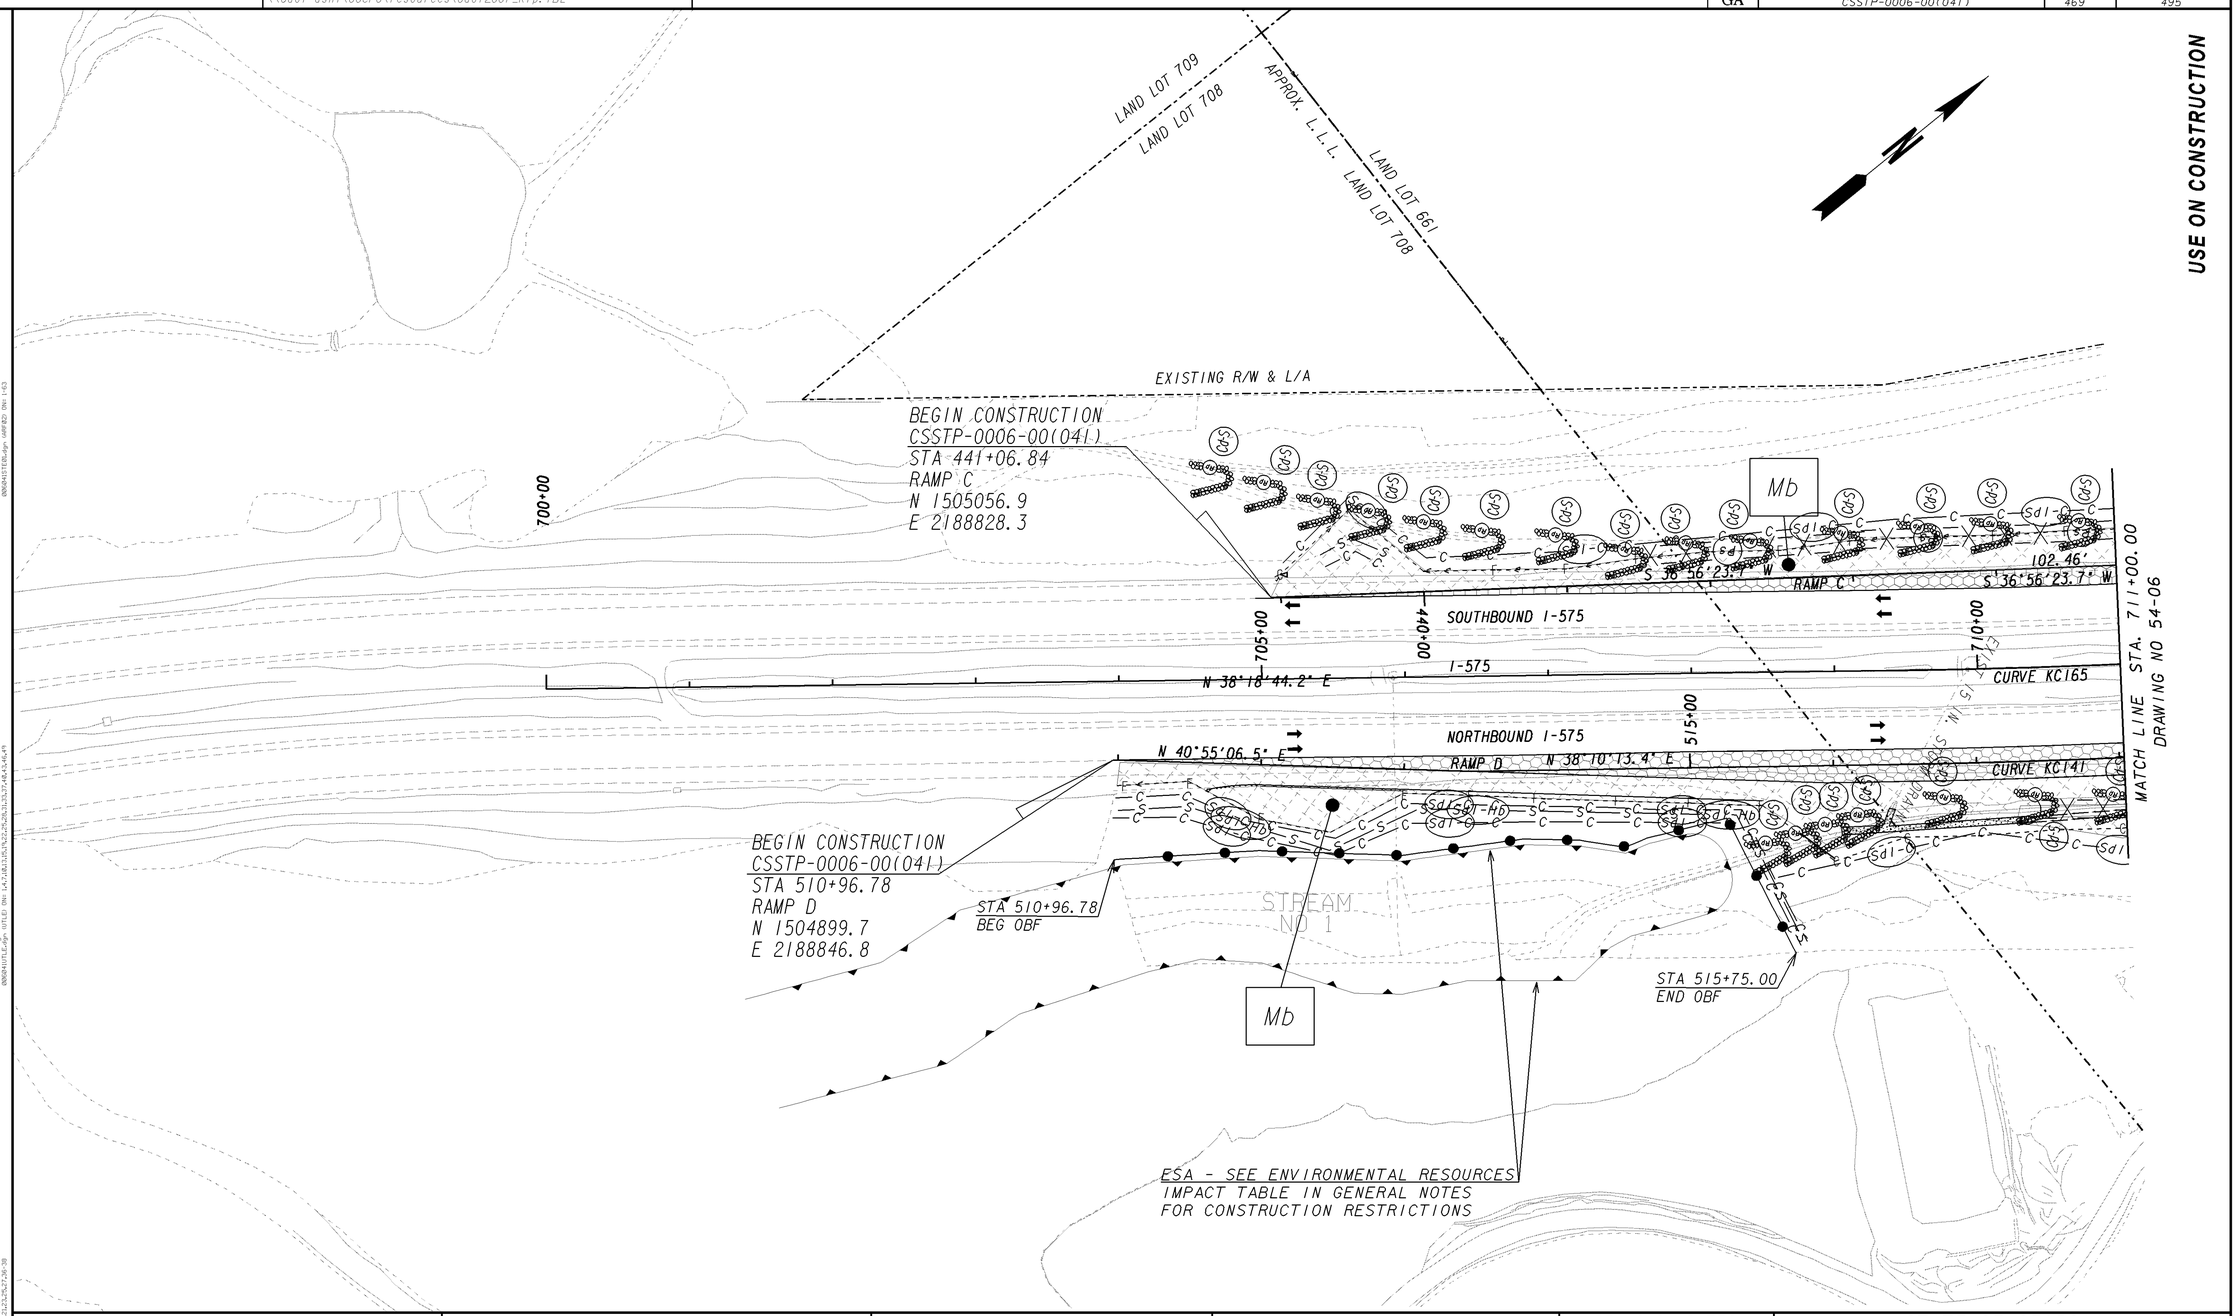

LEGEND

- STAGE ONE CONSTRUCTION
- STAGE TWO CONSTRUCTION
- STAGE THREE CONSTRUCTION
- TEMPORARY CONSTRUCTION PAVEMENT
- CONCRETE MEDIAN CONSTRUCTION

GEORGIA
DEPARTMENT OF TRANSPORTATION

SCALE IN FEET
0 50 100 200

REVISION DATES		
4/26/2011		

STATE OF GEORGIA
DEPARTMENT OF TRANSPORTATION
OFFICE: ROADWAY DESIGN

BMP LOCATION DETAILS

STAGE ONE BMPS

DRAWING No. 54-05

3/1/2007 GPLN