STATE	PROJECT NUMBER	SHEET NO.	TOTAL SHEETS
GA	CSNHS-0006-00(043)	1	

DEPARTMENT OF TRANSPORTATION
STATE OF GEORGIA

COSTING PLANS FOR
RIDGEWALK PARKWAY OVER I-575
CHEROKEE COUNTY

FEDERAL AID PROJECT
CSNHS-0006-00(043)

FEDERAL ROUTE # I-575
STATE ROUTE # 5
P.I.NO. 0006043

COSTING PLANS FOR INFORMATION ONLY

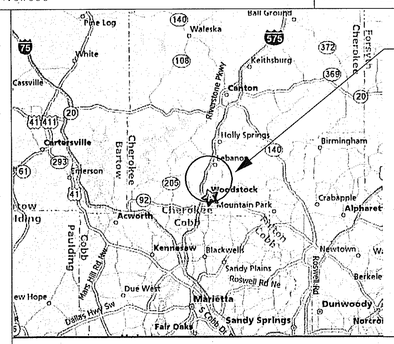

LOCATION SKETCH

TRAFFIC DESIGN DATA:	I-575	RIDGEWALK PKWY.
TRAFFIC A.D.T.(V.P.D.)	90850 (2012)	11850 (2012)
TRAFFIC A.D.T.(V.P.D.)	156500 (2030)	17900 (2030)
TRAFFIC D.H.V.(V.P.H.)	7920 (2030)	1420 (2030)
DIRECTIONAL DIST.	59%	60%
% TRUCKS	10	3
24 HR.TRUCKS %	7	3
SPEED DESIGN (MPH)	75	45

NOTE :
ALL REFERENCES IN THIS DOCUMENT,WHICH INCLUDES ALL PAPERS,WRITINGS, DOCUMENTS,DRAWINGS,OR PHOTOGRAPHS USED,OR TO BE USED IN CONNECTION WITH THIS DOCUMENT,TO "STATE HIGHWAY DEPARTMENT OF GEORGIA","STATE HIGHWAY DEPARTMENT ","GEORGIA STATE HIGHWAY DEPARTMENT ","HIGHWAY DEPARTMENT ",OR "DEPARTMENT "WHEN THE CONTEXT THEREOF MEANS THE STATE HIGHWAY DEPARTMENT OF GEORGIA,AND SHALL BE DEEMED TO MEAN THE DEPARTMENT OF TRANSPORTATION.

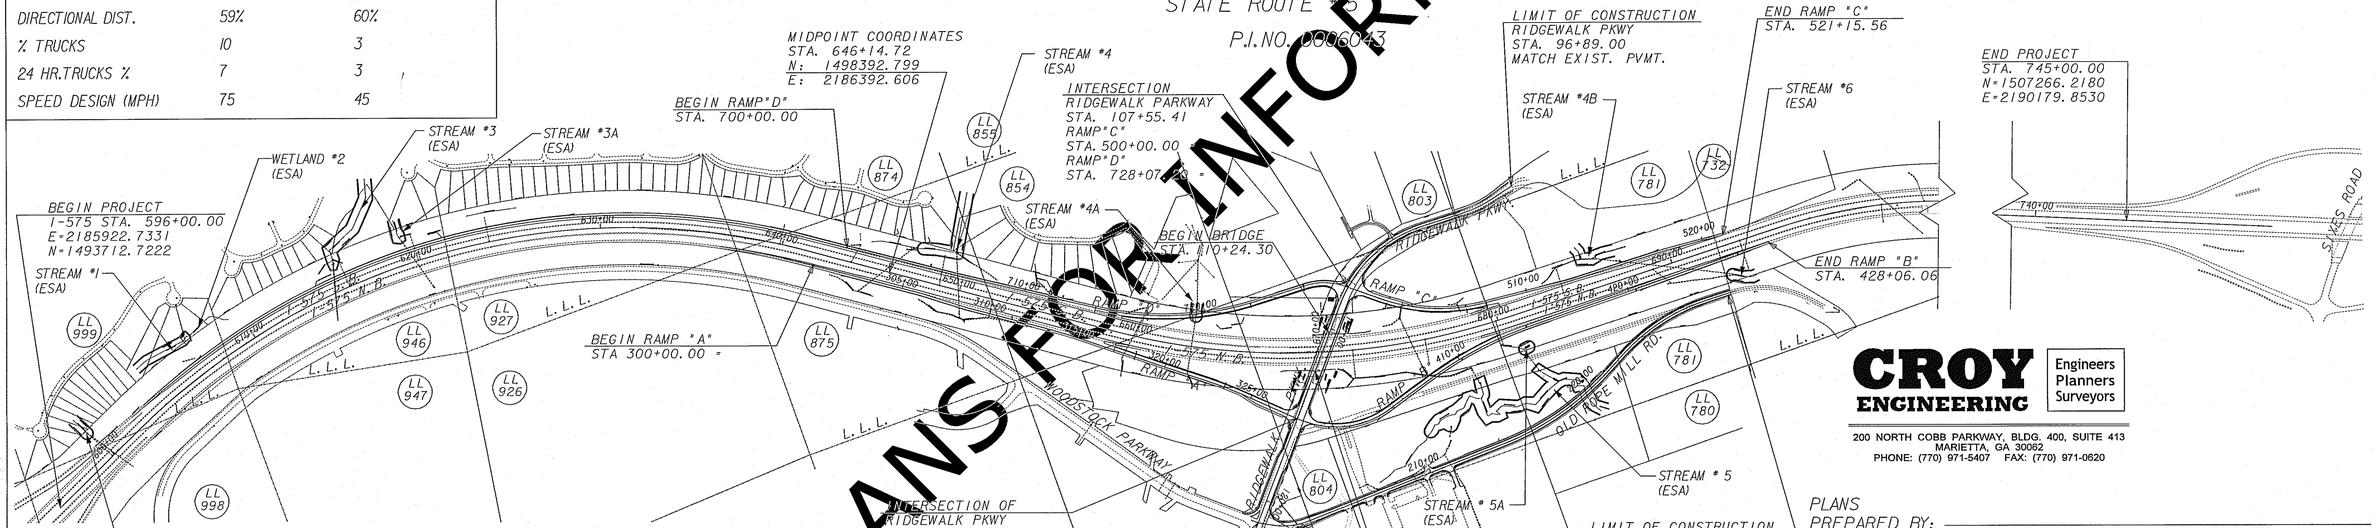

CROY ENGINEERING
Engineers Planners Surveyors
200 NORTH COBB PARKWAY, BLDG. 400, SUITE 413
MARIETTA, GA 30062
PHONE: (770) 971-5407 FAX: (770) 971-0620

PLANS PREPARED BY: Gregory Teague,P.E.

RECOMMENDED FOR SUBMISSION BY: INNOVATIVE PROGRAM DELIVERY

DATE CHIEF ENGINEER

THIS PROJECT HAS BEEN PREPARED USING THE HORIZONTAL GEORGIA COORDINATE SYSTEM OF 1985 (NAD 1983)/(94) WEST ZONE,AND THE NORTH AMERICAN VERTICAL DATUM (NAVD) OF 1988.

MID-POINT COORDINATES

STATION= 646+14.72

N:1498392.799

E:2186392.606

LOCATION & DESIGN APPROVAL DATE: 06-01-09

FUNCTIONAL CLASS:
PRINCIPAL ARTERIAL FREEWAY

THIS PROJECT IS 100% IN CHEROKEE COUNTY AND IS 100% IN CONG.DIST.NO. 6.

PROJECT DESIGNATION: FULL OVERSIGHT

THE DATA,TOGETHER WITH ALL OTHER INFORMATION SHOWN ON THESE PLANS OR IN ANYWAY INDICATED THEREBY,WHETHER BY DRAWINGS OR NOTES,OR IN ANY OTHER MANNER,ARE BASED UPON FIELD INVESTIGATIONS AND ARE BELIEVED TO BE INDICATIVE OF ACTUAL CONDITIONS. HOWEVER, THE SAME ARE SHOWN AS INFORMATION ONLY,ARE NOT GUARANTEED,AND DO NOT BIND THE DEPARTMENT OF TRANSPORTATION IN ANY WAY.THE ATTENTION OF BIDDER IS SPECIFICALLY DIRECTED TO SUBSECTIONS 102.04,102.05,AND 104.03 OF THE SPECIFICATIONS.

COUNTY No. 057 PROJECT No. CSNHS-0006-00(043)	CHEROKEE COUNTY
LENGTH OF PROJECT	MILES
NET LENGTH OF ROADWAY	2.822
NET LENGTH OF BRIDGES	0.042
NET LENGTH OF PROJECT	2.822
NET LENGTH OF EXCEPTIONS	0.000
GROSS LENGTH OF PROJECT	2.822

SCALE IN FEET
0 400 800 1600

PLANS COMPLETED - -	
REVISIONS	