STATE	PROJECT NUMBER	SHEET NO.	TOTAL SHEETS
GA.	0006043	13	

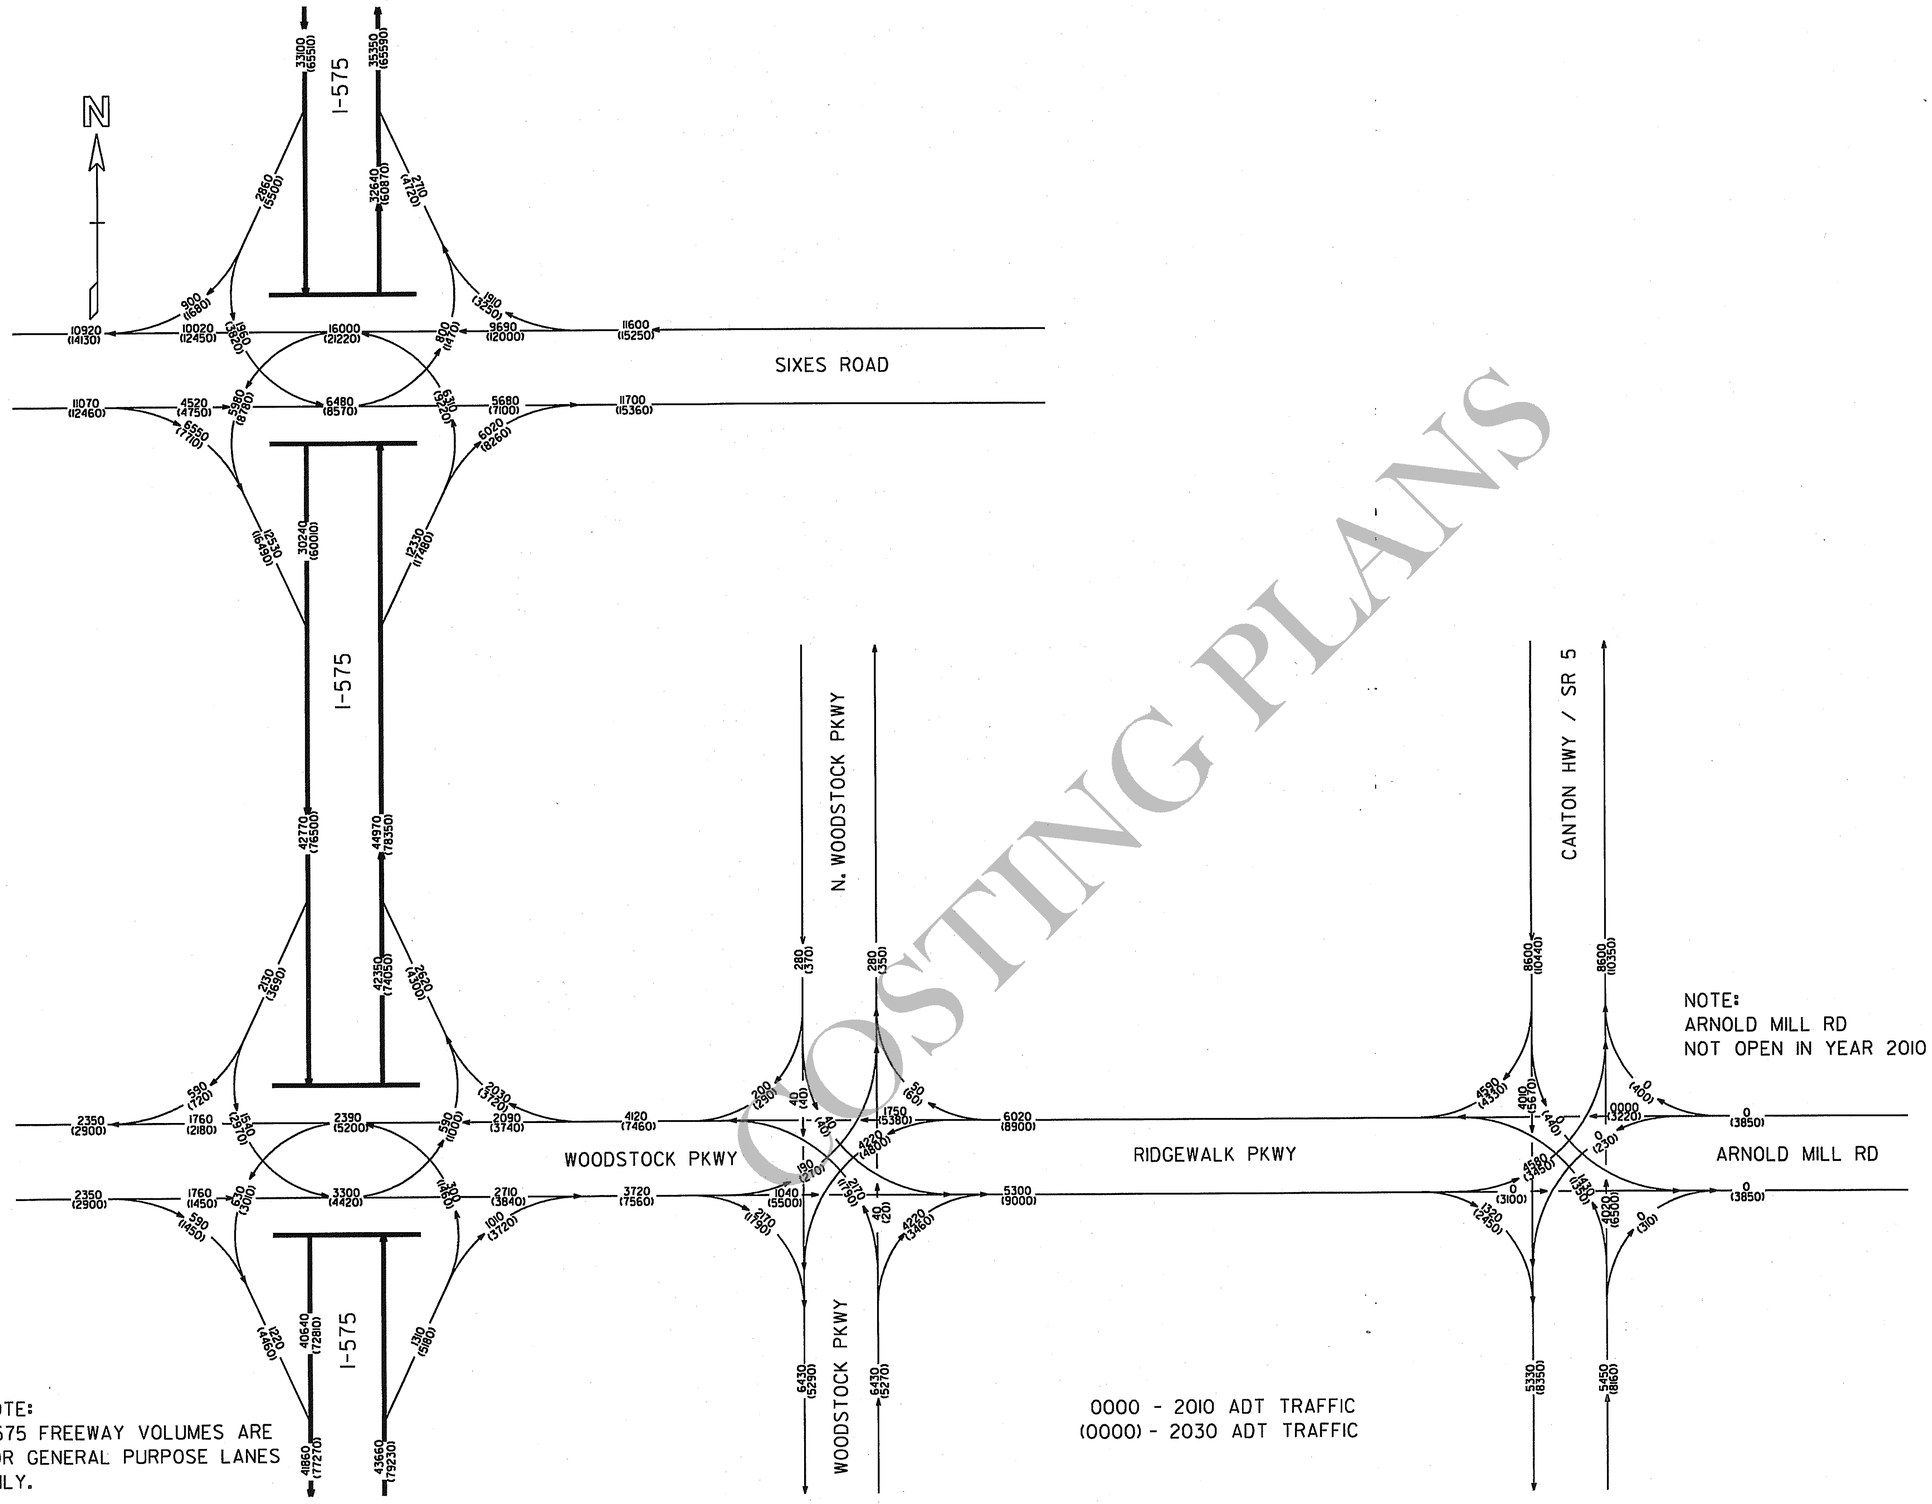

COSTING PLANS

DWA
Day Wilburn Associates, Inc.

CHEROKEE COUNTY

I-575 AT WOODSTOCK
INTERCHANGE CONCEPT

2010/2030
ADT TRAFFIC - BUILD

FIGURE A-3B

SCALE: N.T.S. JUNE/2006

$DATE$ $TIME$ $USER$ $FILE$