STATE	PROJECT NUMBER	SHEET NO.	TOTAL SHEETS
GA.	0006043	14	

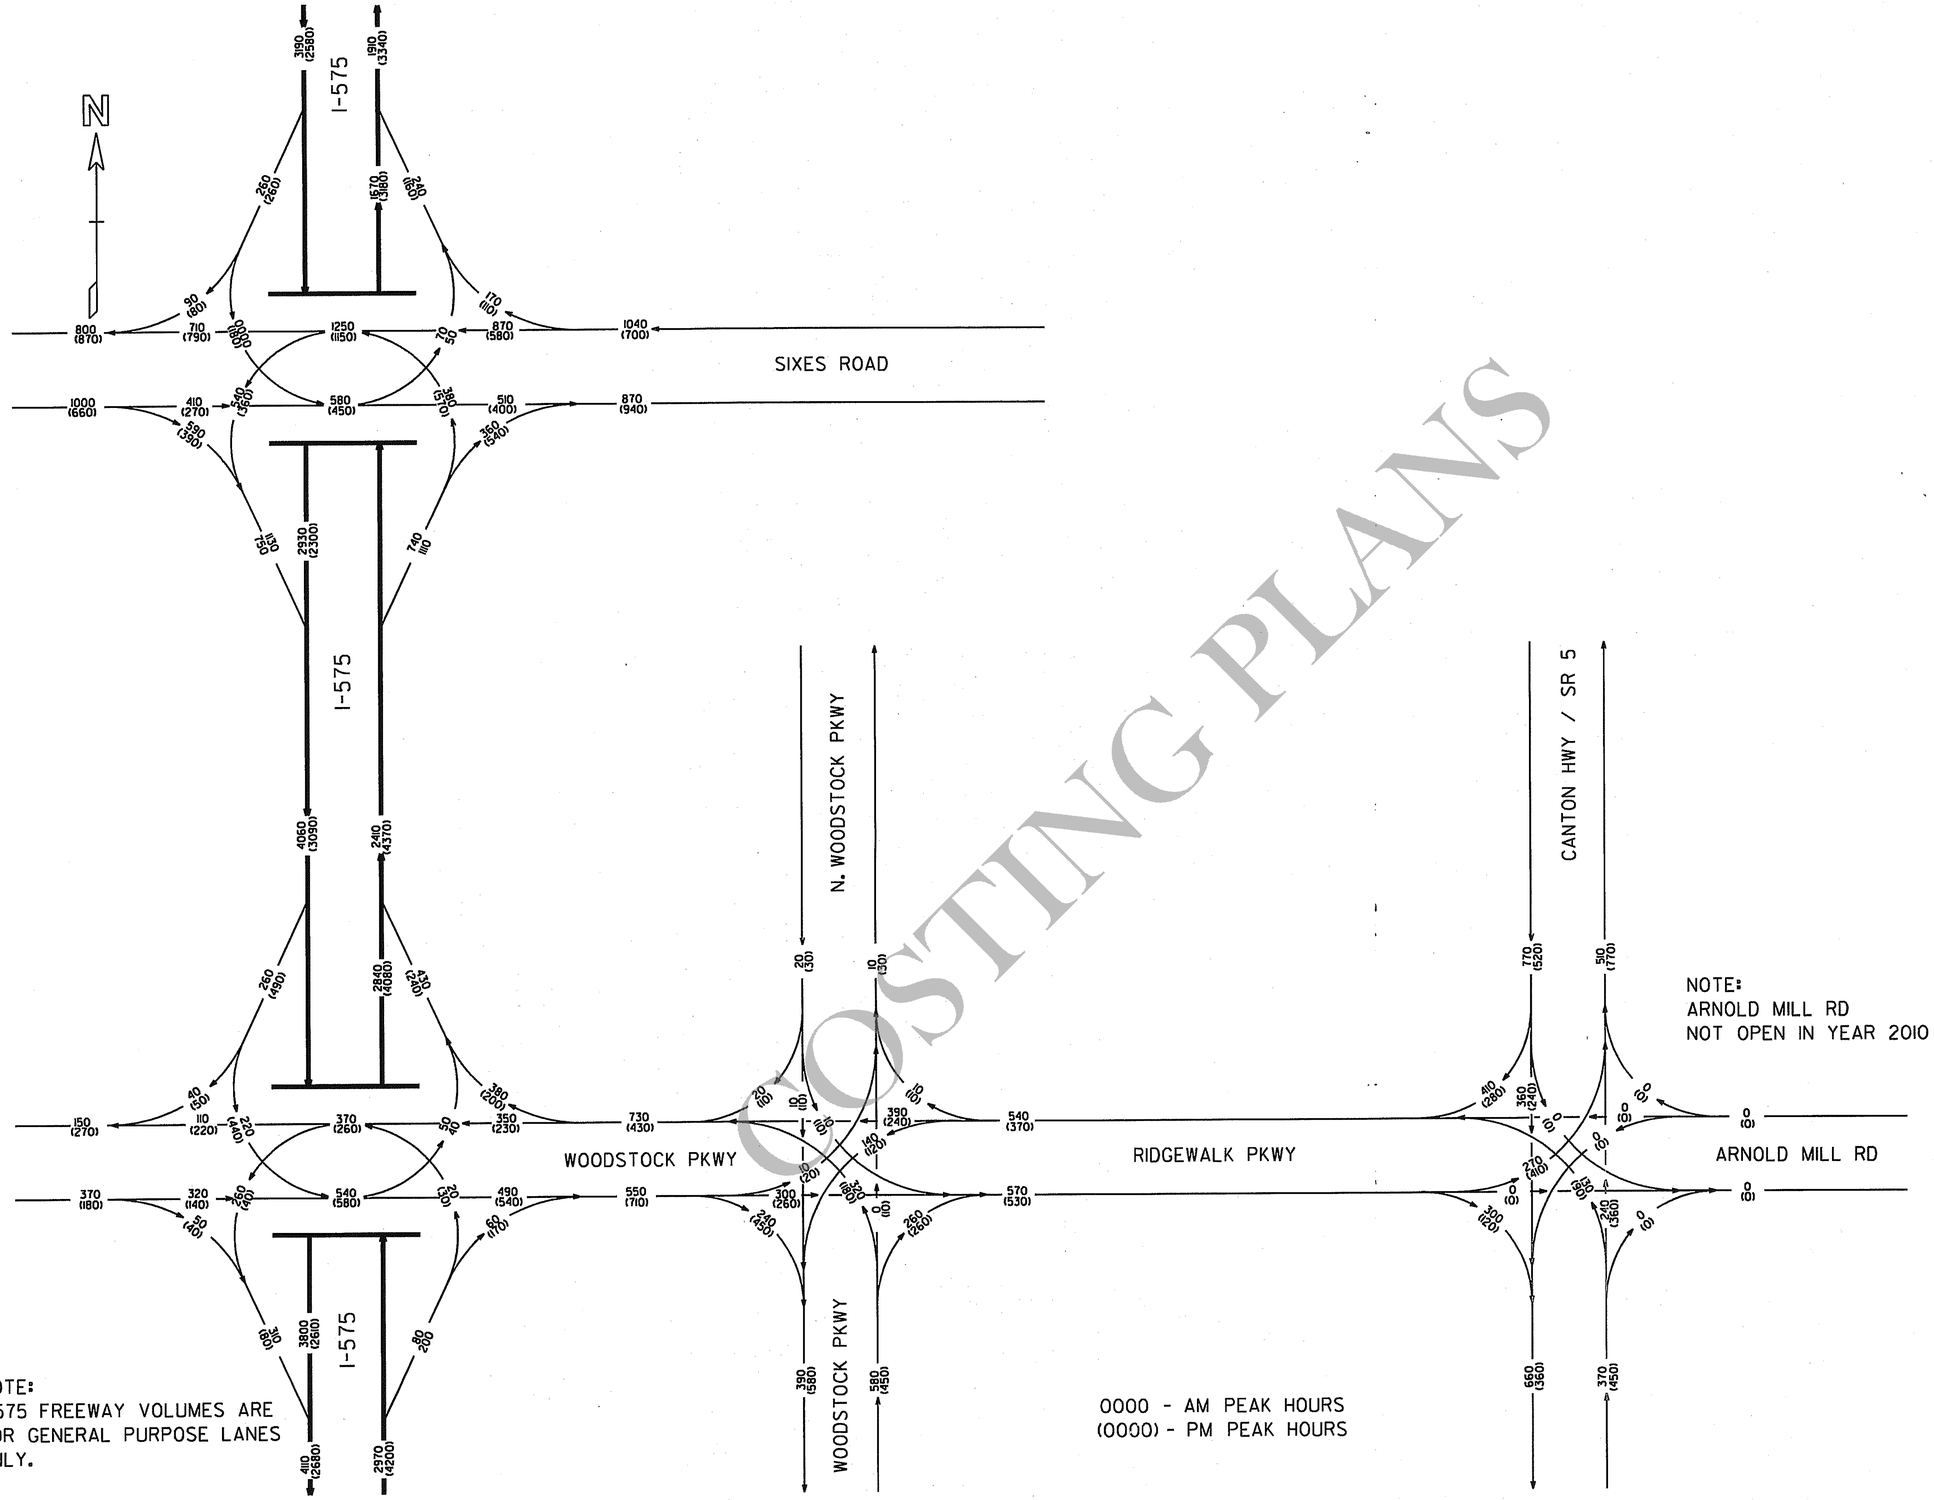

NOTE:
I-575 FREEWAY VOLUMES ARE FOR GENERAL PURPOSE LANES ONLY.

0000 - AM PEAK HOURS
(0000) - PM PEAK HOURS

NOTE:
ARNOLD MILL RD
NOT OPEN IN YEAR 2010

COSTING PLANS

DWA
Day Wilburn Associates, Inc.

CHEROKEE COUNTY

I-575 AT WOODSTOCK
INTERCHANGE CONCEPT

2010 DESIGN
HOURLY VOLUME - BUILD

FIGURE A-4B

SCALE: N.T.S.

JUNE/2006

$DATE$ $TIME$ $USER$ $FILE$