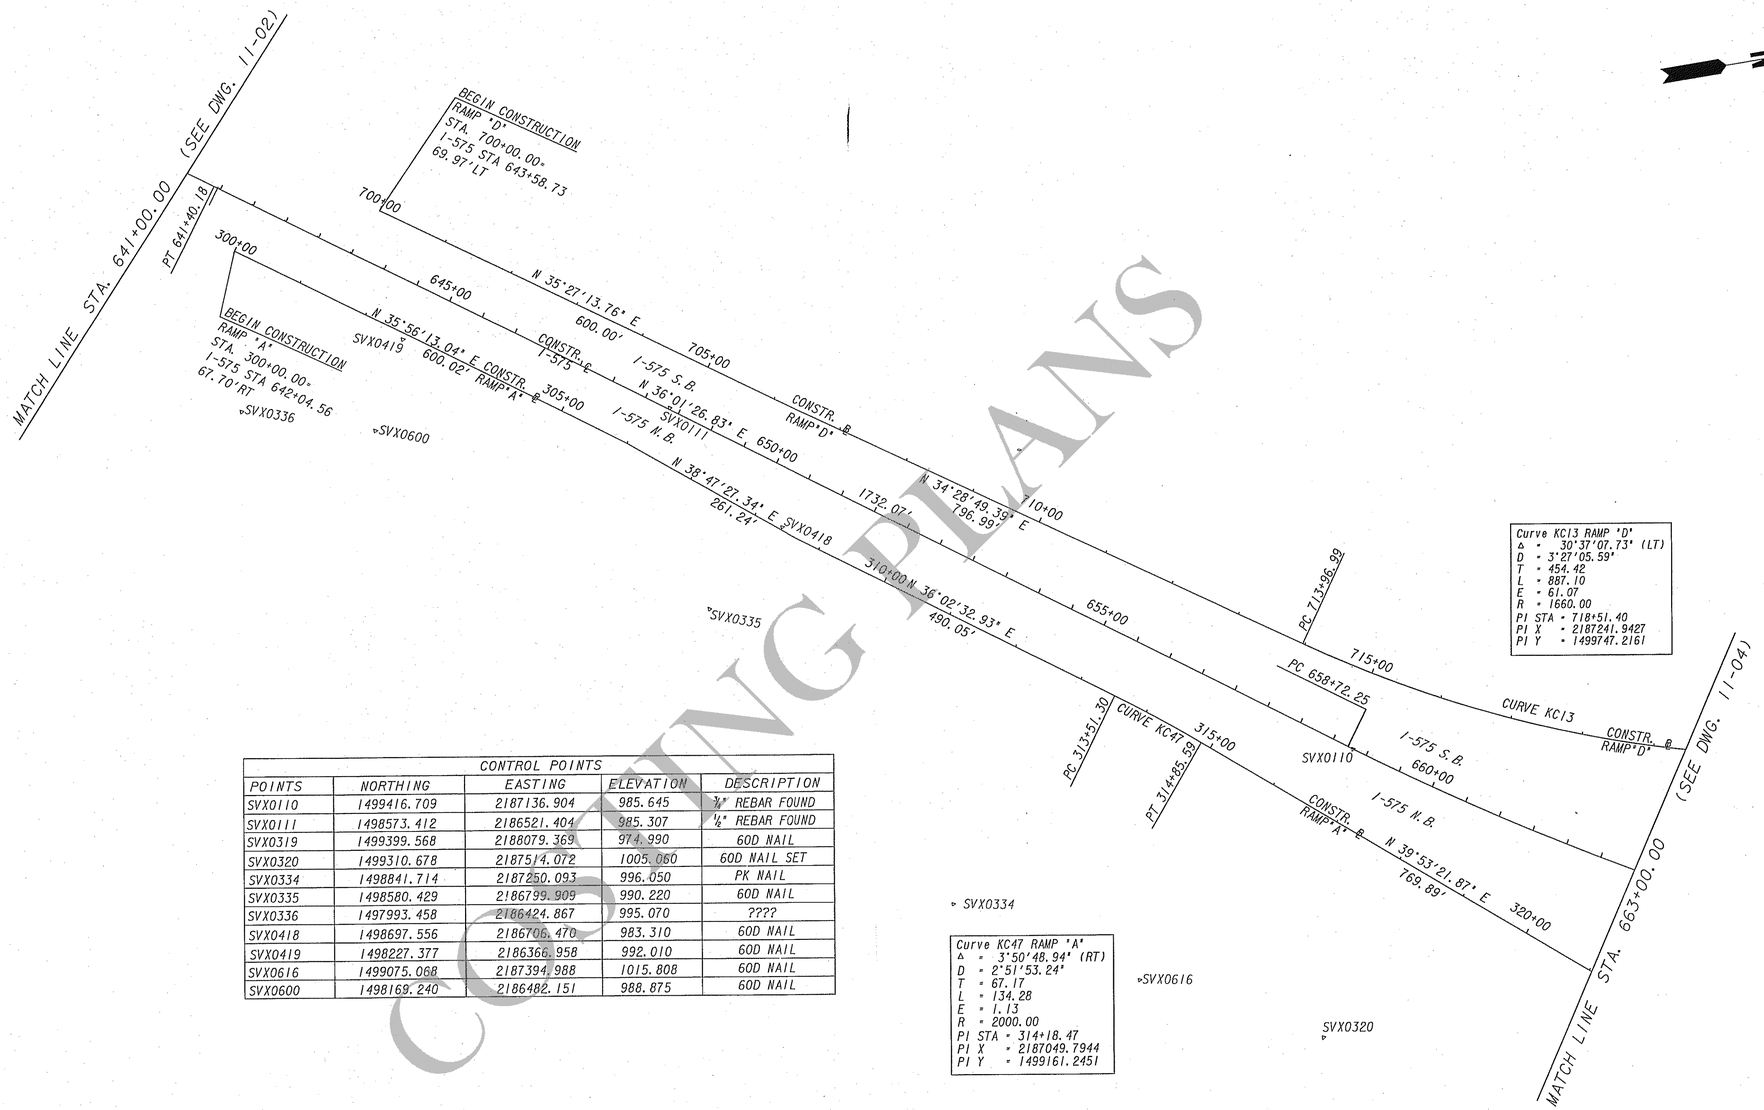

Curve KC13 RAMP "D"
Δ = 30°37'07.73" (LT)
D = 3°27'05.59"
T = 454.42
L = 887.10
E = 61.07
R = 1660.00
PI STA = 718+51.40
PI X = 2187241.9427
PI Y = 1499747.2161

Curve KC47 RAMP "A"
Δ = 3°50'48.94" (RT)
D = 2°51'53.24"
T = 67.17
L = 134.28
E = 1.13
R = 2000.00
PI STA = 314+18.47
PI X = 2187049.7944
PI Y = 1499161.2451

CONTROL POINTS

POINTS	NORTHING	EASTING	ELEVATION	DESCRIPTION
SVX0110	1499416.709	2187136.904	985.645	⅝" REBAR FOUND
SVX0111	1498573.412	2186521.404	985.307	½" REBAR FOUND
SVX0319	1499399.568	2188079.369	974.990	60D NAIL
SVX0320	1499310.678	2187514.072	1005.060	60D NAIL SET
SVX0334	1498841.714	2187250.093	996.050	PK NAIL
SVX0335	1498580.429	2186799.909	990.220	60D NAIL
SVX0336	1497993.458	2186424.867	995.070	????
SVX0418	1498697.556	2186706.470	983.310	60D NAIL
SVX0419	1498227.377	2186366.958	992.010	60D NAIL
SVX0616	1499075.068	2187394.988	1015.808	60D NAIL
SVX0600	1498169.240	2186482.151	988.875	60D NAIL

COMPLETING PLANS

CROY ENGINEERING
Engineers Planners Surveyors
200 NORTH COBB PARKWAY, BLDG. 400, SUITE 413
MARIETTA, GA 30062
PHONE: (770) 971-5407 FAX: (770) 971-0620

SCALE IN FEET
0 100 200 400

REVISION DATES

STATE OF GEORGIA
DEPARTMENT OF TRANSPORTATION
OFFICE: INNOVATIVE PROGRAM DELIVERY
CONSTRUCTION LAYOUT

RIDGEWALK PARKWAY
OVER I-575

DRAWING No. 11-03

GPLN