CONTROL POINTS				
POINTS	NORTHING	EASTING	ELEVATION	DESCRIPTION
SVX0108	1501512.023	2187861.103	961.080	¾" REBAR FOUND
SVX0109	1500392.102	2187640.895	985.948	½" REBAR FOUND
SVX0301	1500359.000	2188035.501	1003.040	60D NAIL
SVX0302	1501216.688	2188108.608	934.800	60D NAIL
SVX0303	1501554.430	2188129.331	933.530	60D NAIL
SVX0312	1500174.455	2188010.214	1006.280	60D NAIL
SVX0313	1499808.939	2188402.053	990.210	??????
SVX0319	1499399.568	2188079.369	974.990	60D NAIL
SVX0324	1501253.803	2187253.497	1016.950	60D NAIL
SVX0345	1501347.565	2187253.113	1014.890	60D NAIL
SVX0550	1500405.025	2188516.019	983.630	PK NAIL
SVX0654	1500649.148	2187399.410	1011.799	#4 REBAR
SVX0700	1500877.010	2188086.977	958.756	60D NAIL

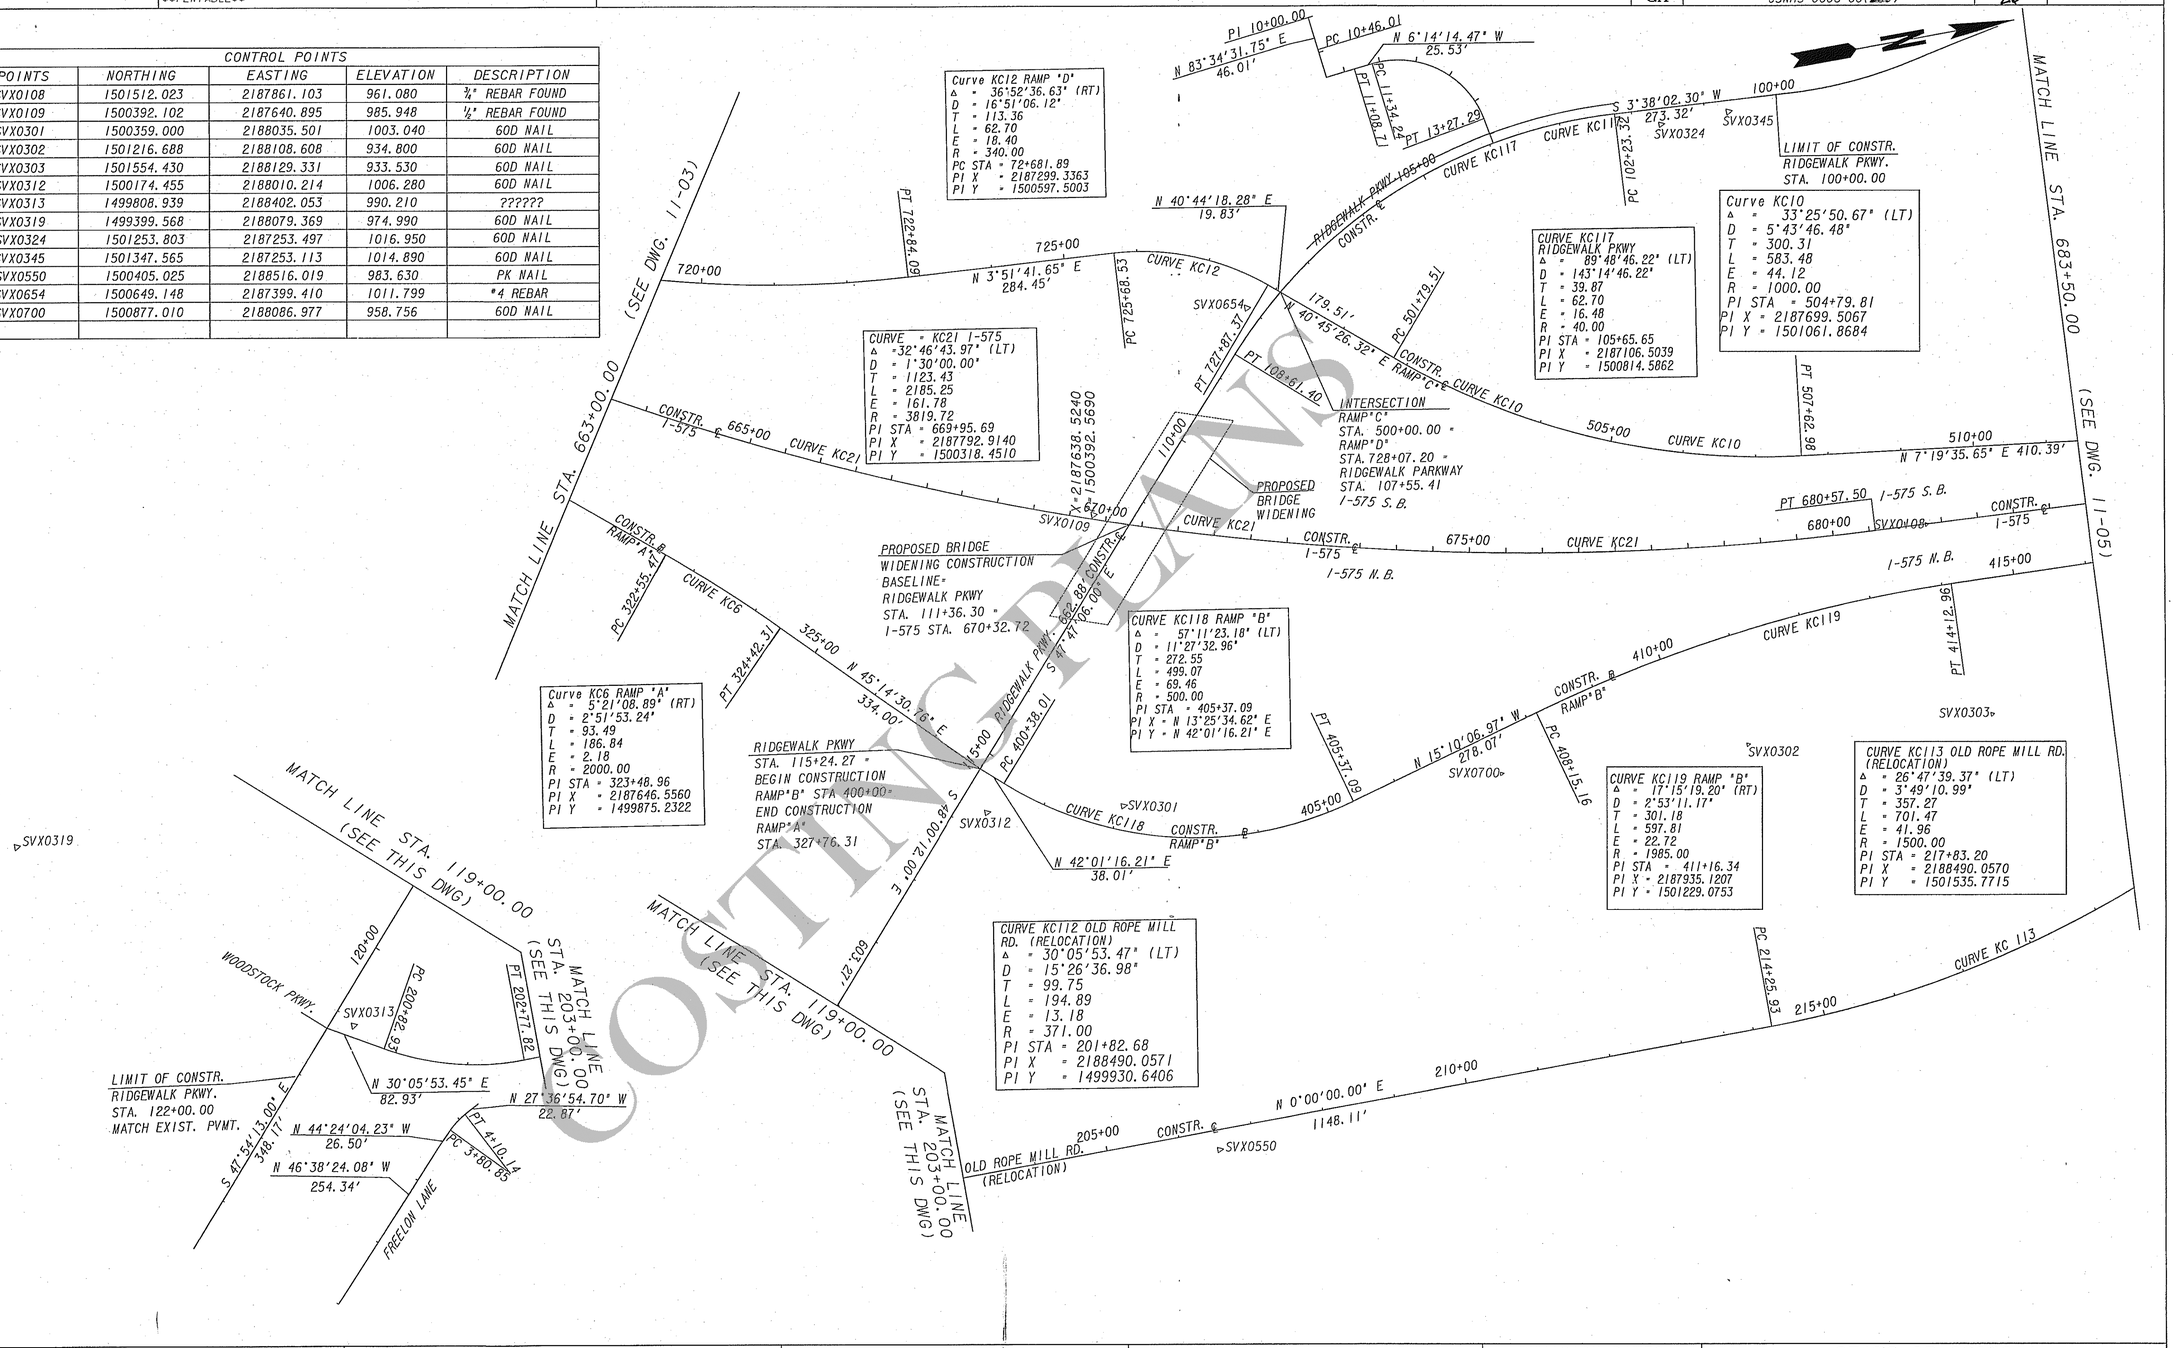

COSTING PLANS

CROY ENGINEERING
Engineers Planners Surveyors
200 NORTH COBB PARKWAY, BLDG. 400, SUITE 413
MARIETTA, GA 30062
PHONE: (770) 971-5407 FAX: (770) 971-0620

SCALE IN FEET
0 100 200 400

REVISION DATES

STATE OF GEORGIA
DEPARTMENT OF TRANSPORTATION
OFFICE: INNOVATIVE PROGRAM DELIVERY

CONSTRUCTION LAYOUT

RIDGEWALK PARKWAY
OVER I-575

DRAWING No. 11-04

GPLN