RELEASED FOR CONSTRUCTION 12/02/10

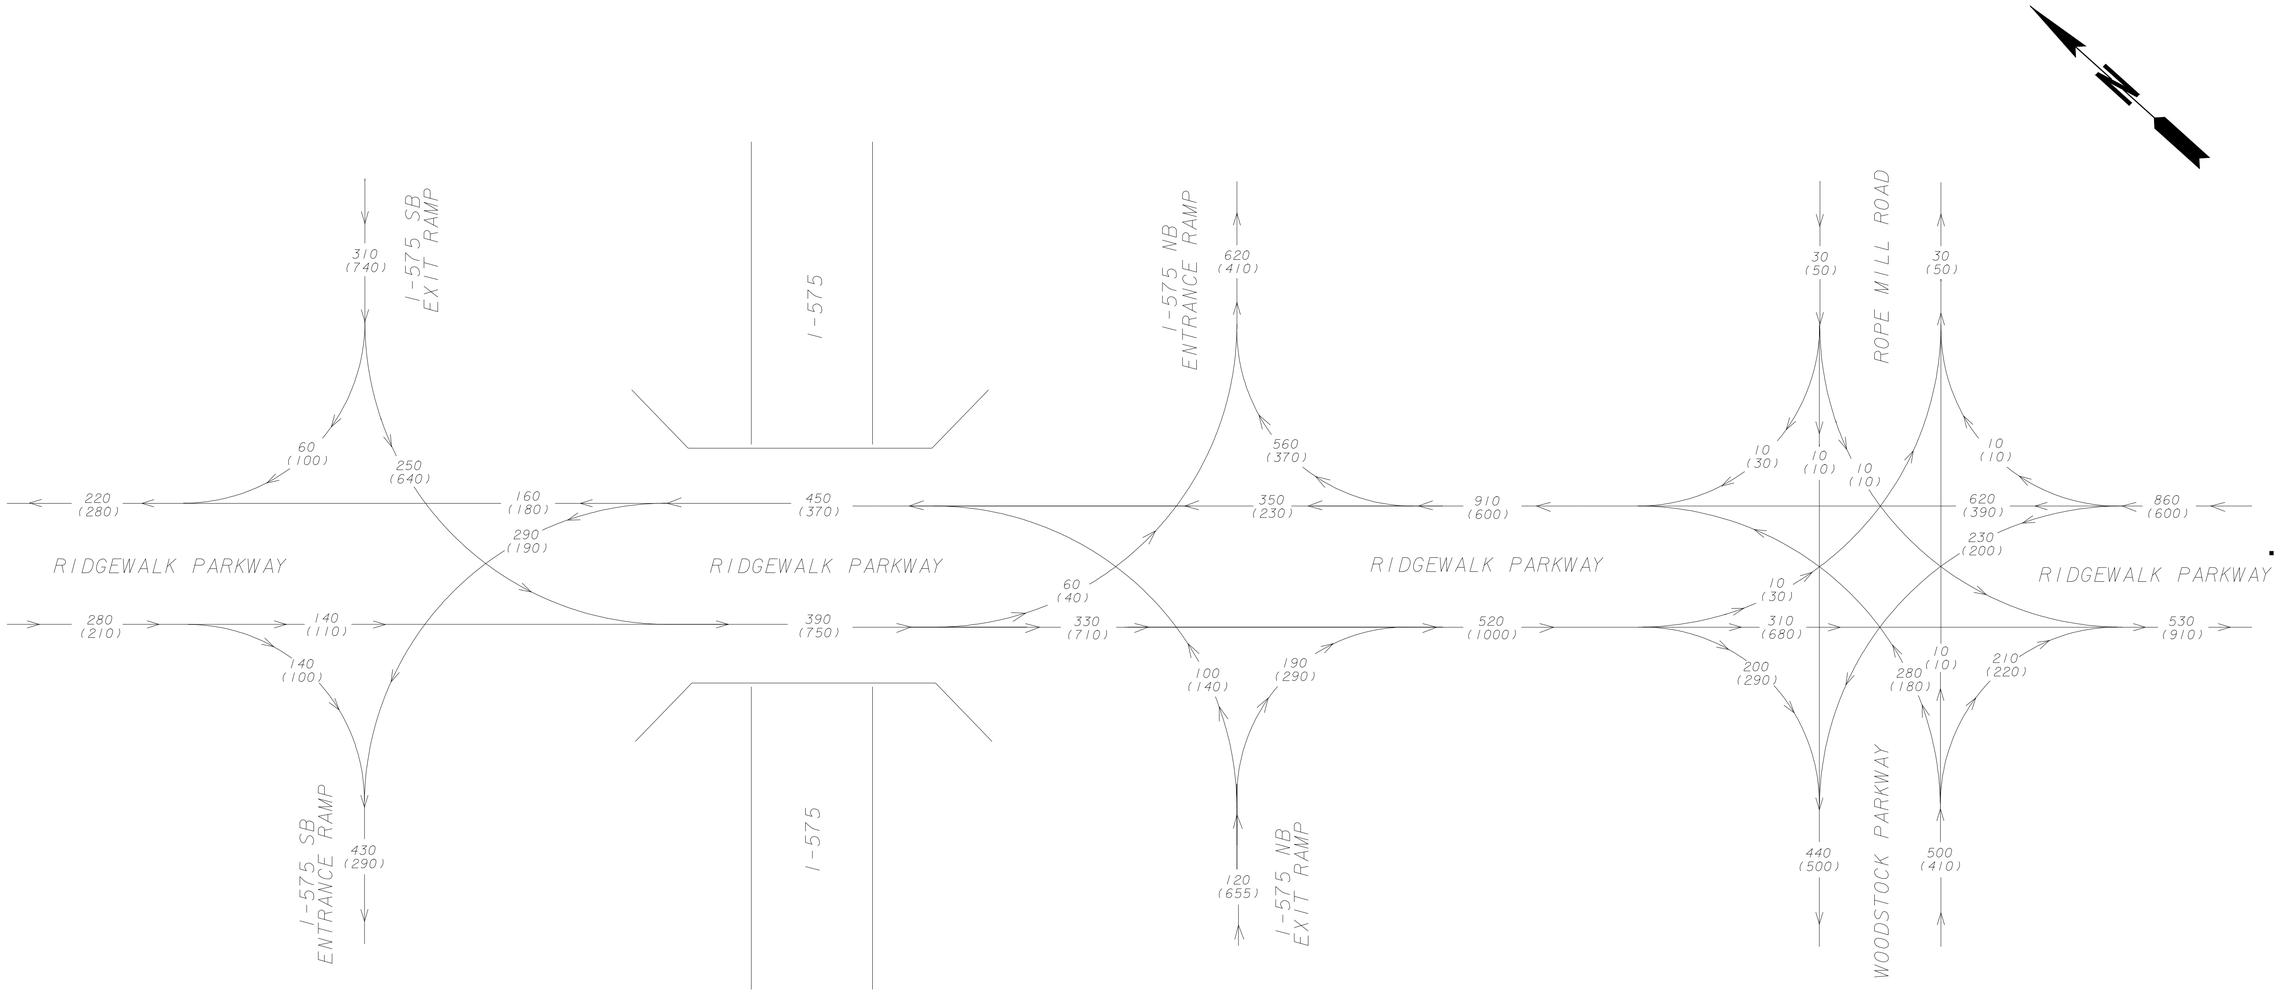

2032 AM DHV = 000
2032 PM DHV = (000)

PEAK HOUR TRUCK = 3%
24 HOUR TRUCK = 5%

THE LPA GROUP
TRANSPORTATION CONSULTANTS
A UNIT OF MICHAEL BAKER CORPORATION
3595 ENGINEERING DRIVE
NORCROSS, GEORGIA 30092
(770) 263-9118

REVISION DATES		

STATE OF GEORGIA
DEPARTMENT OF TRANSPORTATION
OFFICE: INNOVATIVE PROGRAM DELIVERY

TRAFFIC DIAGRAM
2032 DESIGN HOURLY VOLUMES
RIDGEWALK PARKWAY
AT I-575 INTERCHANGE

DRAWING No. 10-001