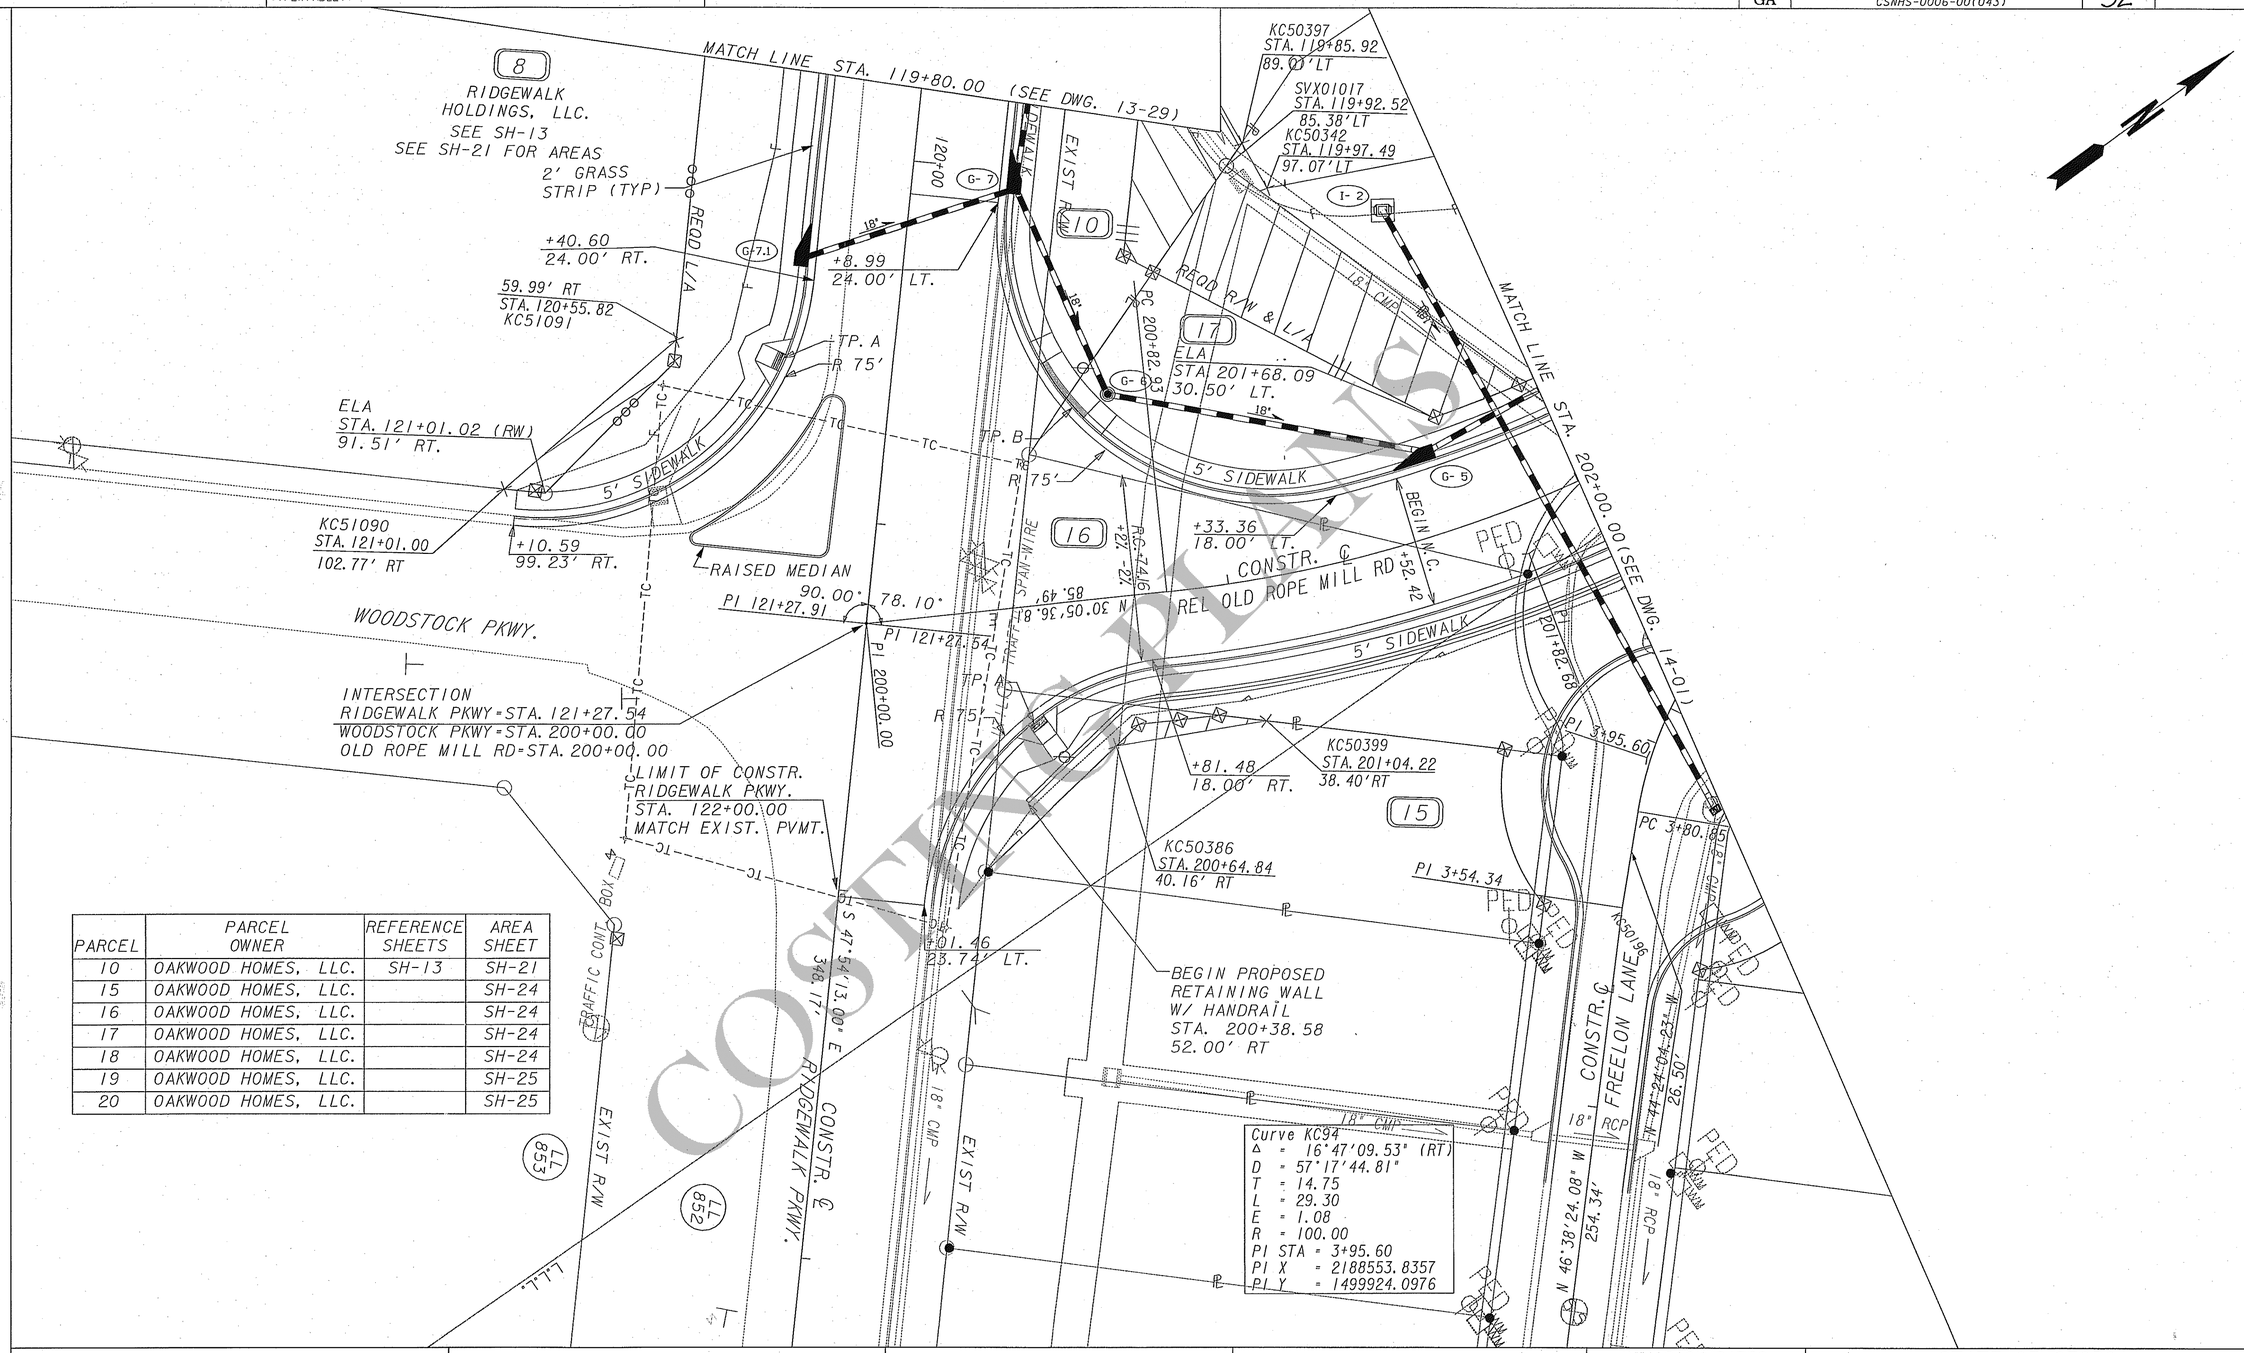

PARCEL	PARCEL OWNER	REFERENCE SHEETS	AREA SHEET
10	OAKWOOD HOMES, LLC.	SH-13	SH-21
15	OAKWOOD HOMES, LLC.		SH-24
16	OAKWOOD HOMES, LLC.		SH-24
17	OAKWOOD HOMES, LLC.		SH-24
18	OAKWOOD HOMES, LLC.		SH-24
19	OAKWOOD HOMES, LLC.		SH-25
20	OAKWOOD HOMES, LLC.		SH-25

PROPERTY AND EXISTING R/W LINE
REQUIRED R/W LINE
CONSTRUCTION LIMITS
EASEMENT FOR CONSTR & MAINTENANCE OF SLOPES
EASEMENT FOR CONSTR OF SLOPES
EASEMENT FOR CONSTR OF DRIVES

BEGIN LIMIT OF ACCESS.....BLA
END LIMIT OF ACCESS.....ELA
LIMIT OF ACCESS
REQ'D R/W & LIMIT OF ACCESS
ENVIRONMENTAL SENSITIVE AREA

CROY ENGINEERING
Engineers Planners Surveyors
200 NORTH COBB PARKWAY, BLDG. 400, SUITE 413
MARIETTA, GA 30062
PHONE: (770) 971-5407 FAX: (770) 971-0620

SCALE IN FEET
0 20 40 80

REVISION DATES

STATE OF GEORGIA
DEPARTMENT OF TRANSPORTATION
OFFICE: INNOVATIVE PROGRAM DELIVERY

MAINLINE PLAN

RIDGEWALK PARKWAY
OVER I-575

DRAWING No. 13-30

COST PLANS