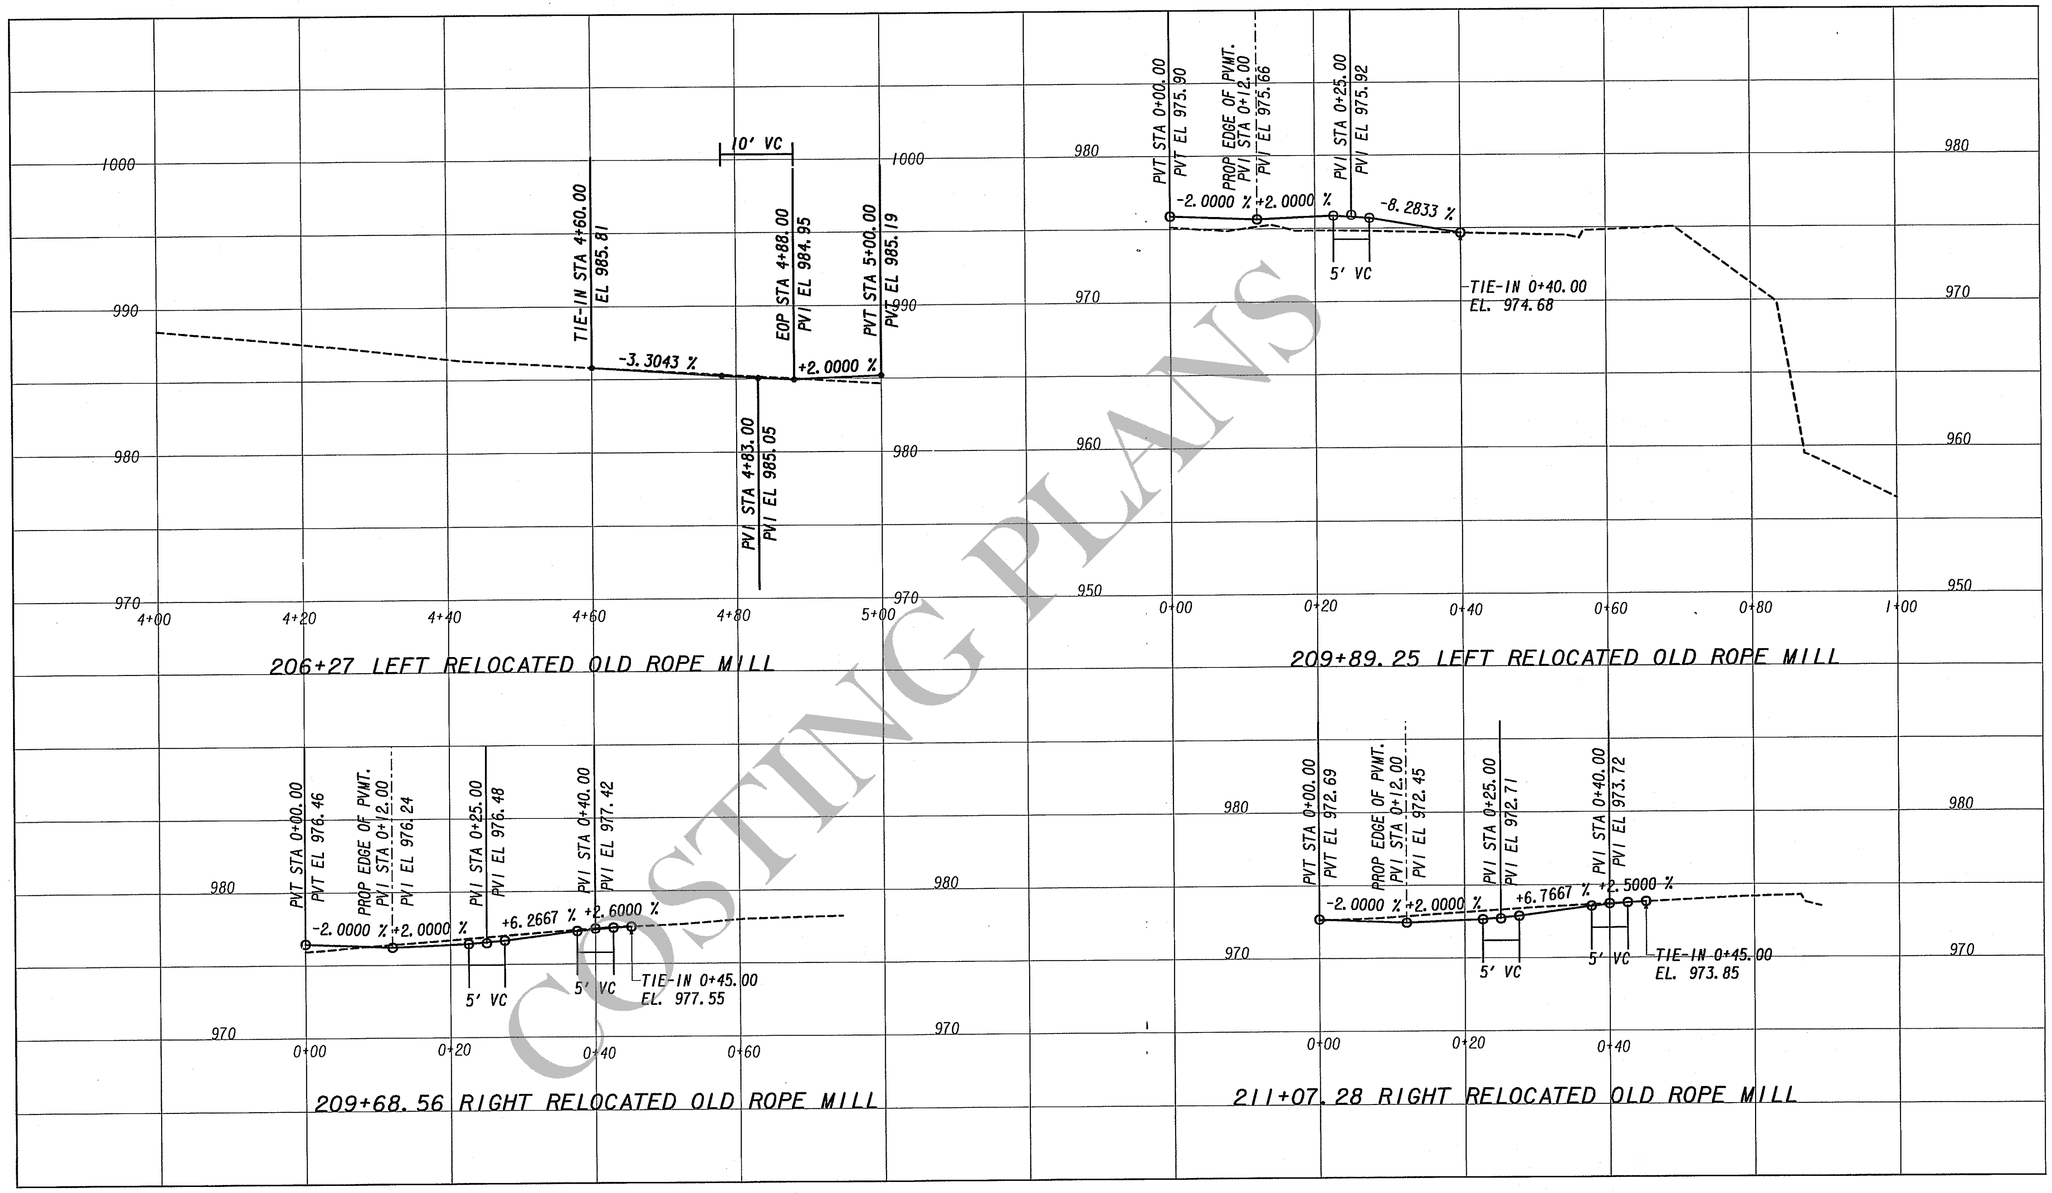


COSTING PLANS

CROY ENGINEERING
Engineers Planners Surveyors
200 NORTH COBB PARKWAY, BLDG. 400, SUITE 413
MARIETTA, GA 30062
PHONE: (770) 971-5407 FAX: (770) 971-0620

SCALE:
1" = 10' VERT.
1" = 20' HORZ.

REVISION DATES

STATE OF GEORGIA
DEPARTMENT OF TRANSPORTATION
OFFICE: INNOVATIVE PROGRAM DELIVERY

# DRIVEWAY PROFILE RELOCATED OLD ROPE MILL

RIDGEWALK PKWY OVER I-575

DRAWING No. 17-03

GPLN