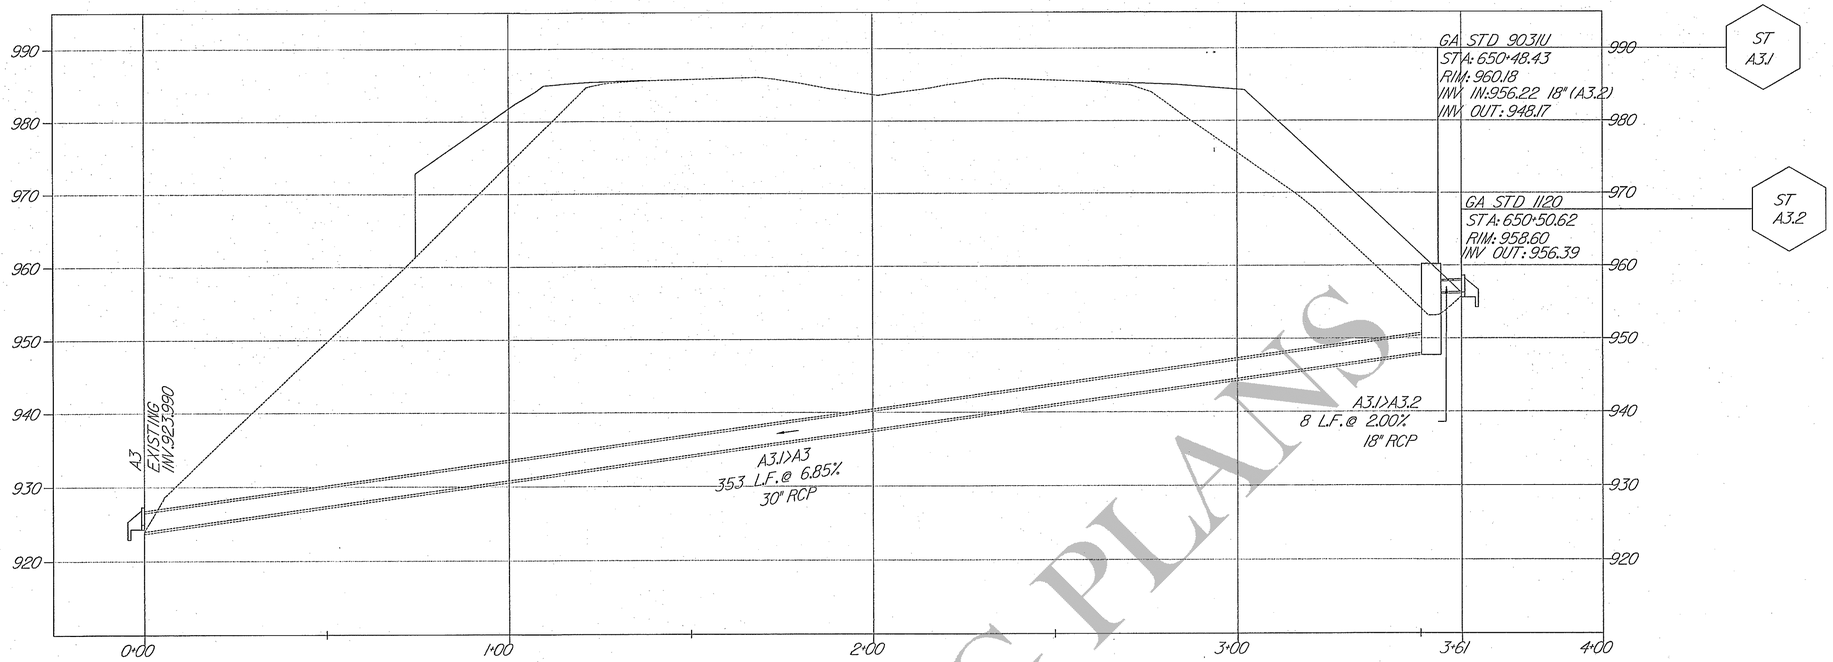

STORM A3.1>A3

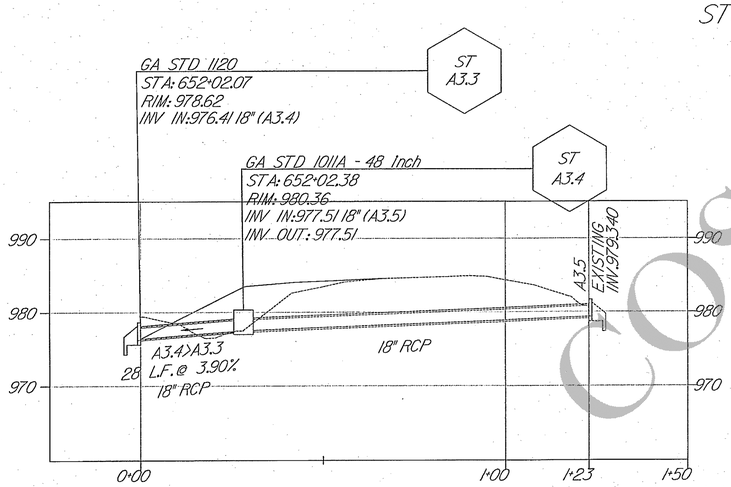

A3.5>A3.3

COSTING PLANS

CROY ENGINEERING
Engineers Planners Surveyors
200 NORTH COBB PARKWAY, BLDG. 400, SUITE 413
MARIETTA, GA 30062
PHONE: (770) 971-5407 FAX: (770) 971-0820

SCALE IN FEET
0 20 40 80
HORIZONTAL SCALE

SCALE IN FEET
0 10 20 40
VERTICAL SCALE

REVISION DATES

STATE OF GEORGIA
DEPARTMENT OF TRANSPORTATION
OFFICE: INNOVATIVE PROGRAM DELIVERY

DRAINAGE PROFILES
RIDGEWALK INTERCHANGE

DRAWING No. 22-01

GPLN