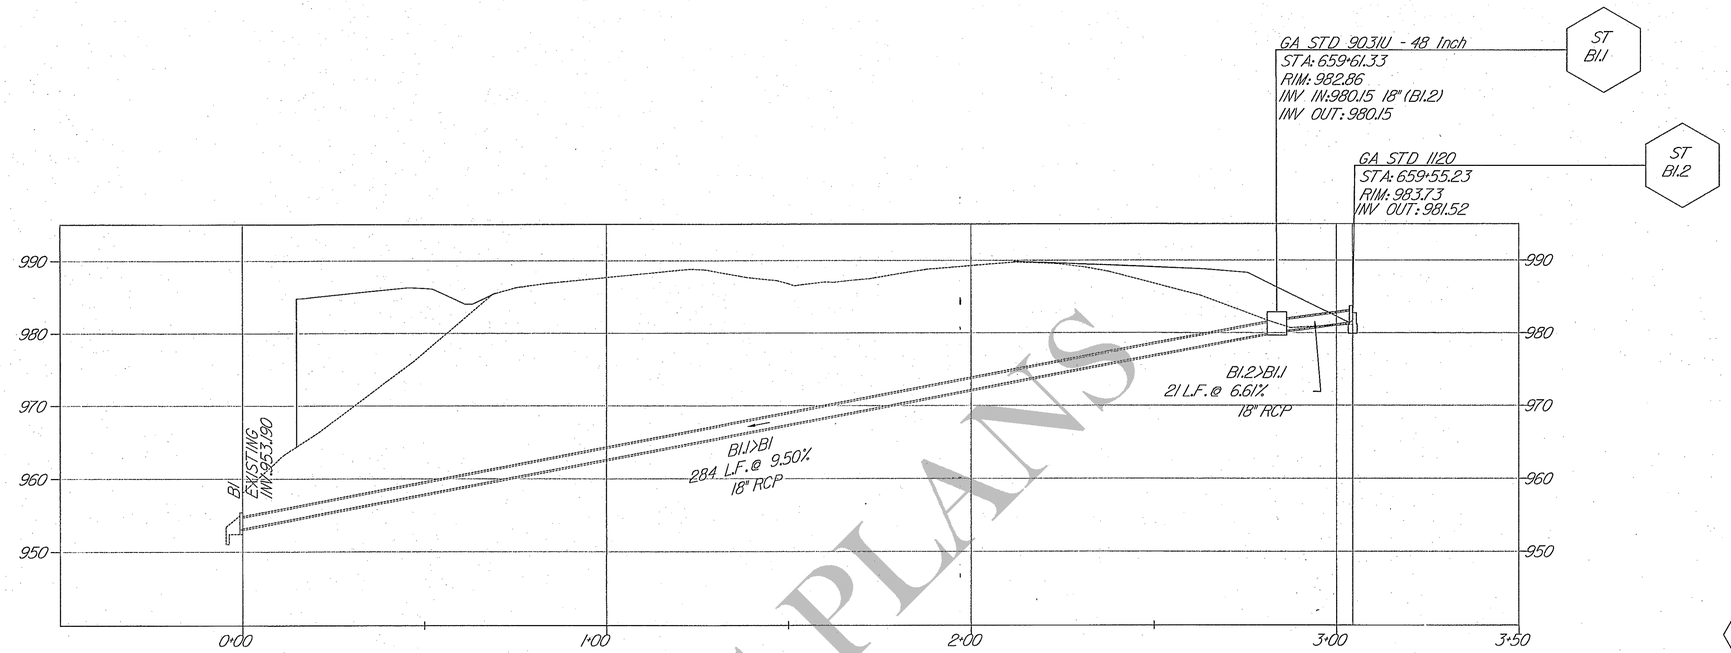

B1.2>B1

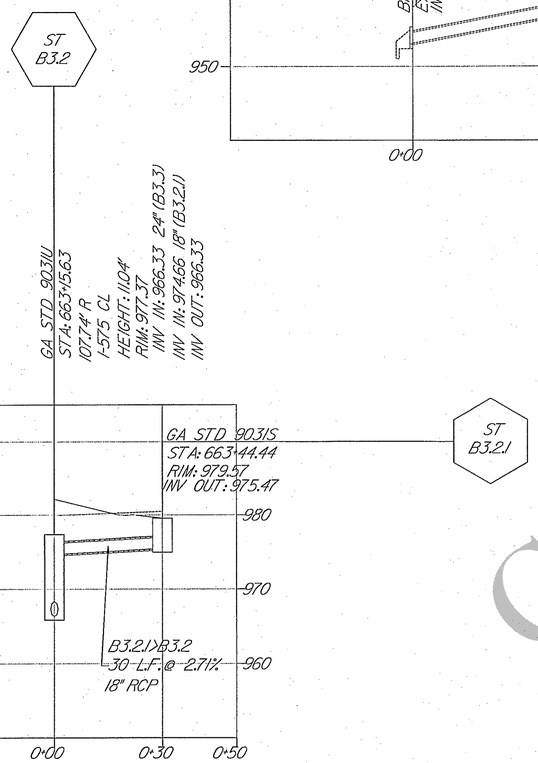

B3.2.1>B3.2

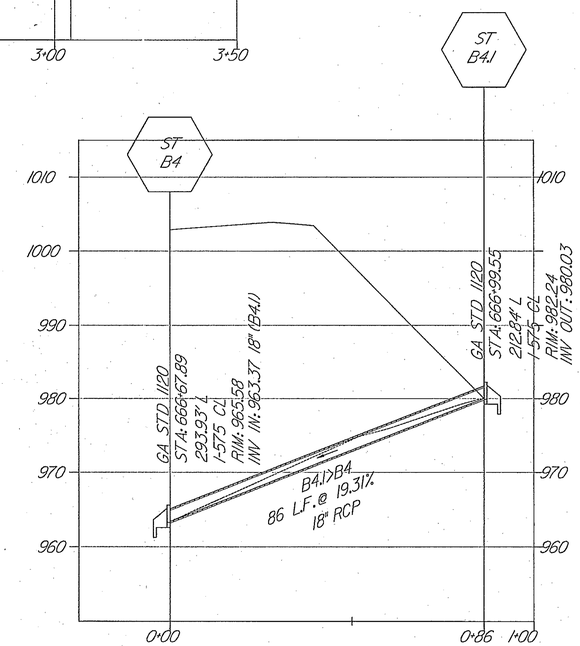

STORM B4.1>B4

COSTING PLANS

CROY ENGINEERING
Engineers Planners Surveyors
200 NORTH COBB PARKWAY, BLDG. 400, SUITE 413
MARIETTA, GA 30062
PHONE: (770) 971-5407 FAX: (770) 971-0620

SCALE IN FEET
0 20 40 80
HORIZONTAL SCALE

SCALE IN FEET
0 10 20 40
VERTICAL SCALE

REVISION DATES

STATE OF GEORGIA
DEPARTMENT OF TRANSPORTATION
OFFICE: INNOVATIVE PROGRAM DELIVERY

DRAINAGE PROFILES

RIDGEWALK INTERCHANGE

DRAWING No. 22-02

GPLH