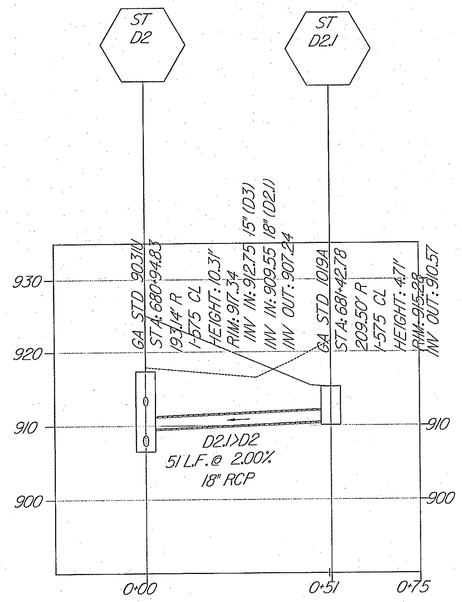

D2.1>D2

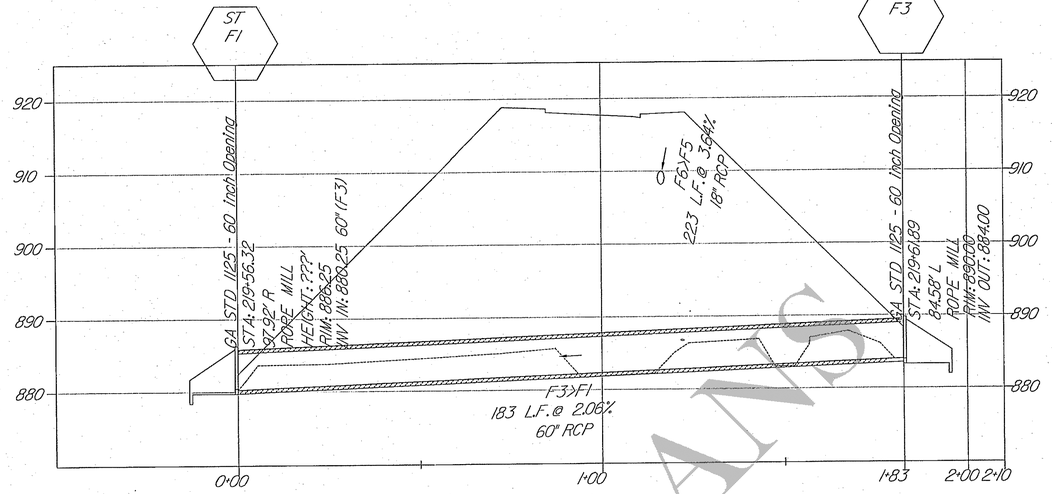

STORM F3>F1

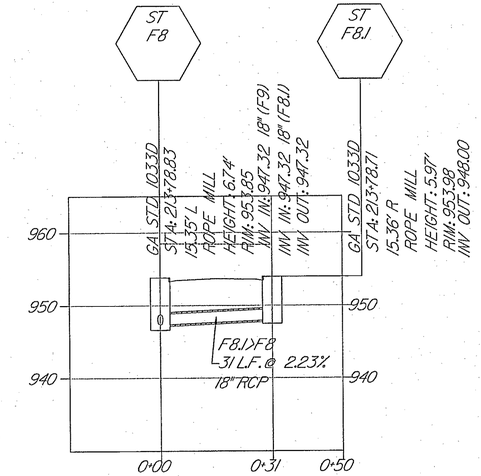

STORM F8.1>F8

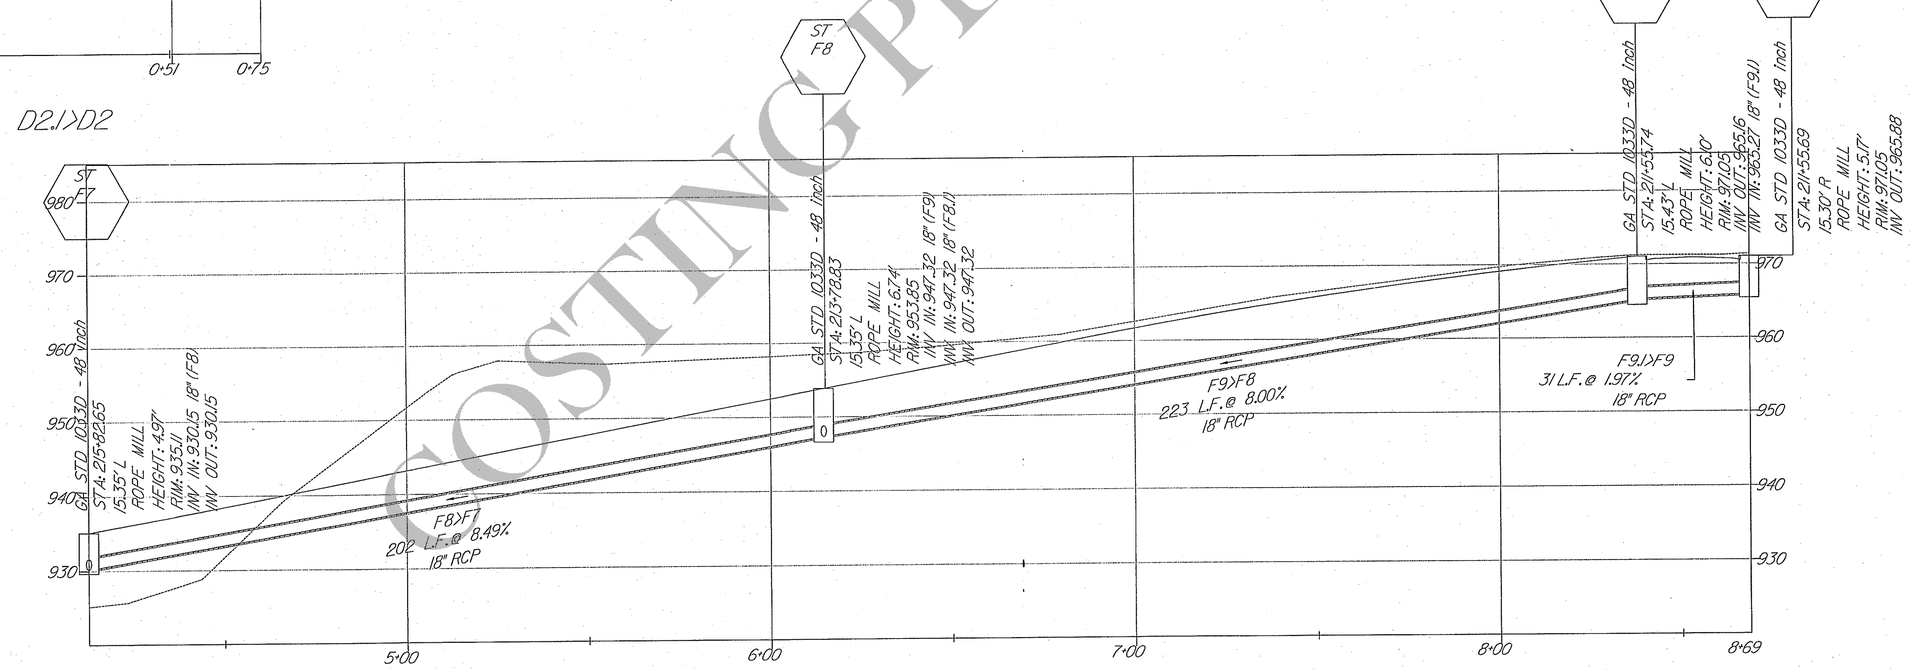

STORM F10>F7

COSTING PLANS

CROY ENGINEERING Engineers Planners Surveyors
200 NORTH COBB PARKWAY, BLDG. 400, SUITE 413
MARIETTA, GA 30062
PHONE: (770) 971-5407 FAX: (770) 971-0620

SCALE IN FEET
0 20 40 80
HORIZONTAL SCALE

SCALE IN FEET
0 10 20 40
VERTICAL SCALE

REVISION DATES

STATE OF GEORGIA
DEPARTMENT OF TRANSPORTATION
OFFICE: INNOVATIVE PROGRAM DELIVERY

DRAINAGE PROFILES

RIDGEWALK INTERCHANGE

DRAWING No. 22-08

GPLN