RELEASED FOR CONSTRUCTION 12/02/10

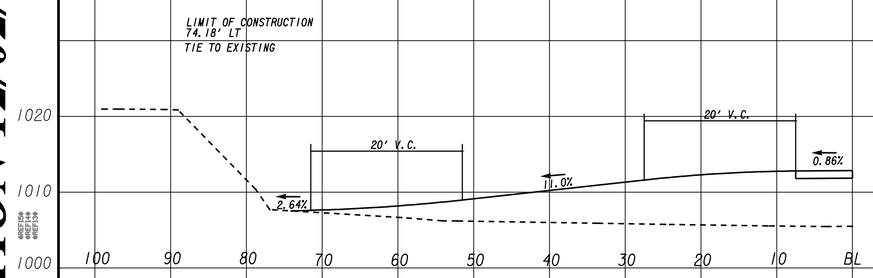


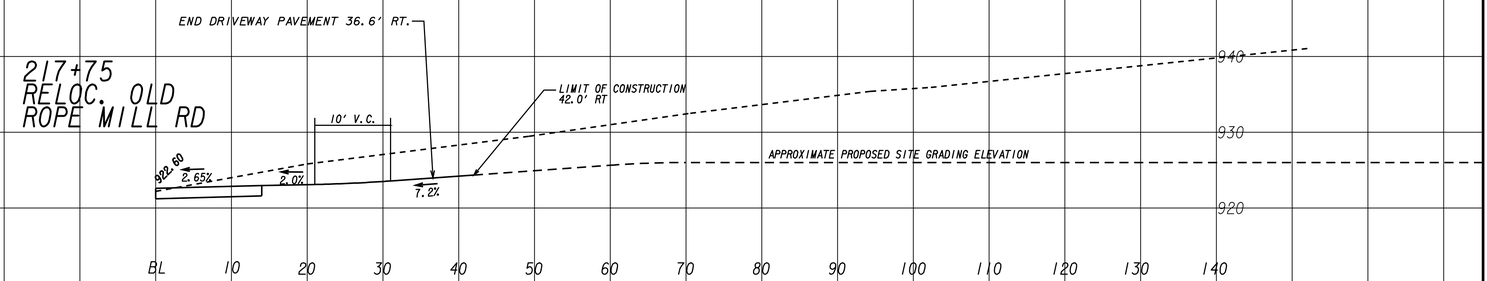


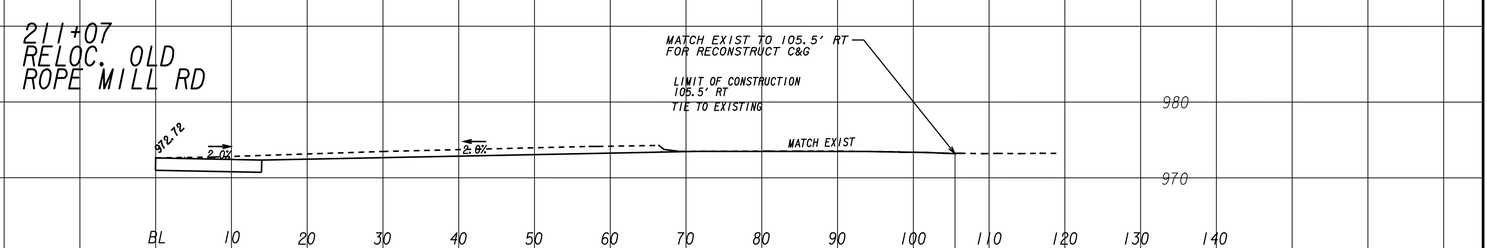


THE LPA GROUP
TRANSPORTATION CONSULTANTS
3595 ENGINEERING DRIVE
NORCROSS, GEORGIA 30092
(770) 263-9118

| REVISION DATES |
|---|
| 03-29-11 |

STATE OF GEORGIA
DEPARTMENT OF TRANSPORTATION
OFFICE: INNOVATIVE PROGRAM DELIVERY

# DRIVEWAY PROFILES

RIDGEWALK PARKWAY
OLD ROPE MILL ROAD

DRAWING No.
17-002